



**Providing of Ladies Toilet in Govt School in
Doddabommasandra in Ward No.10**

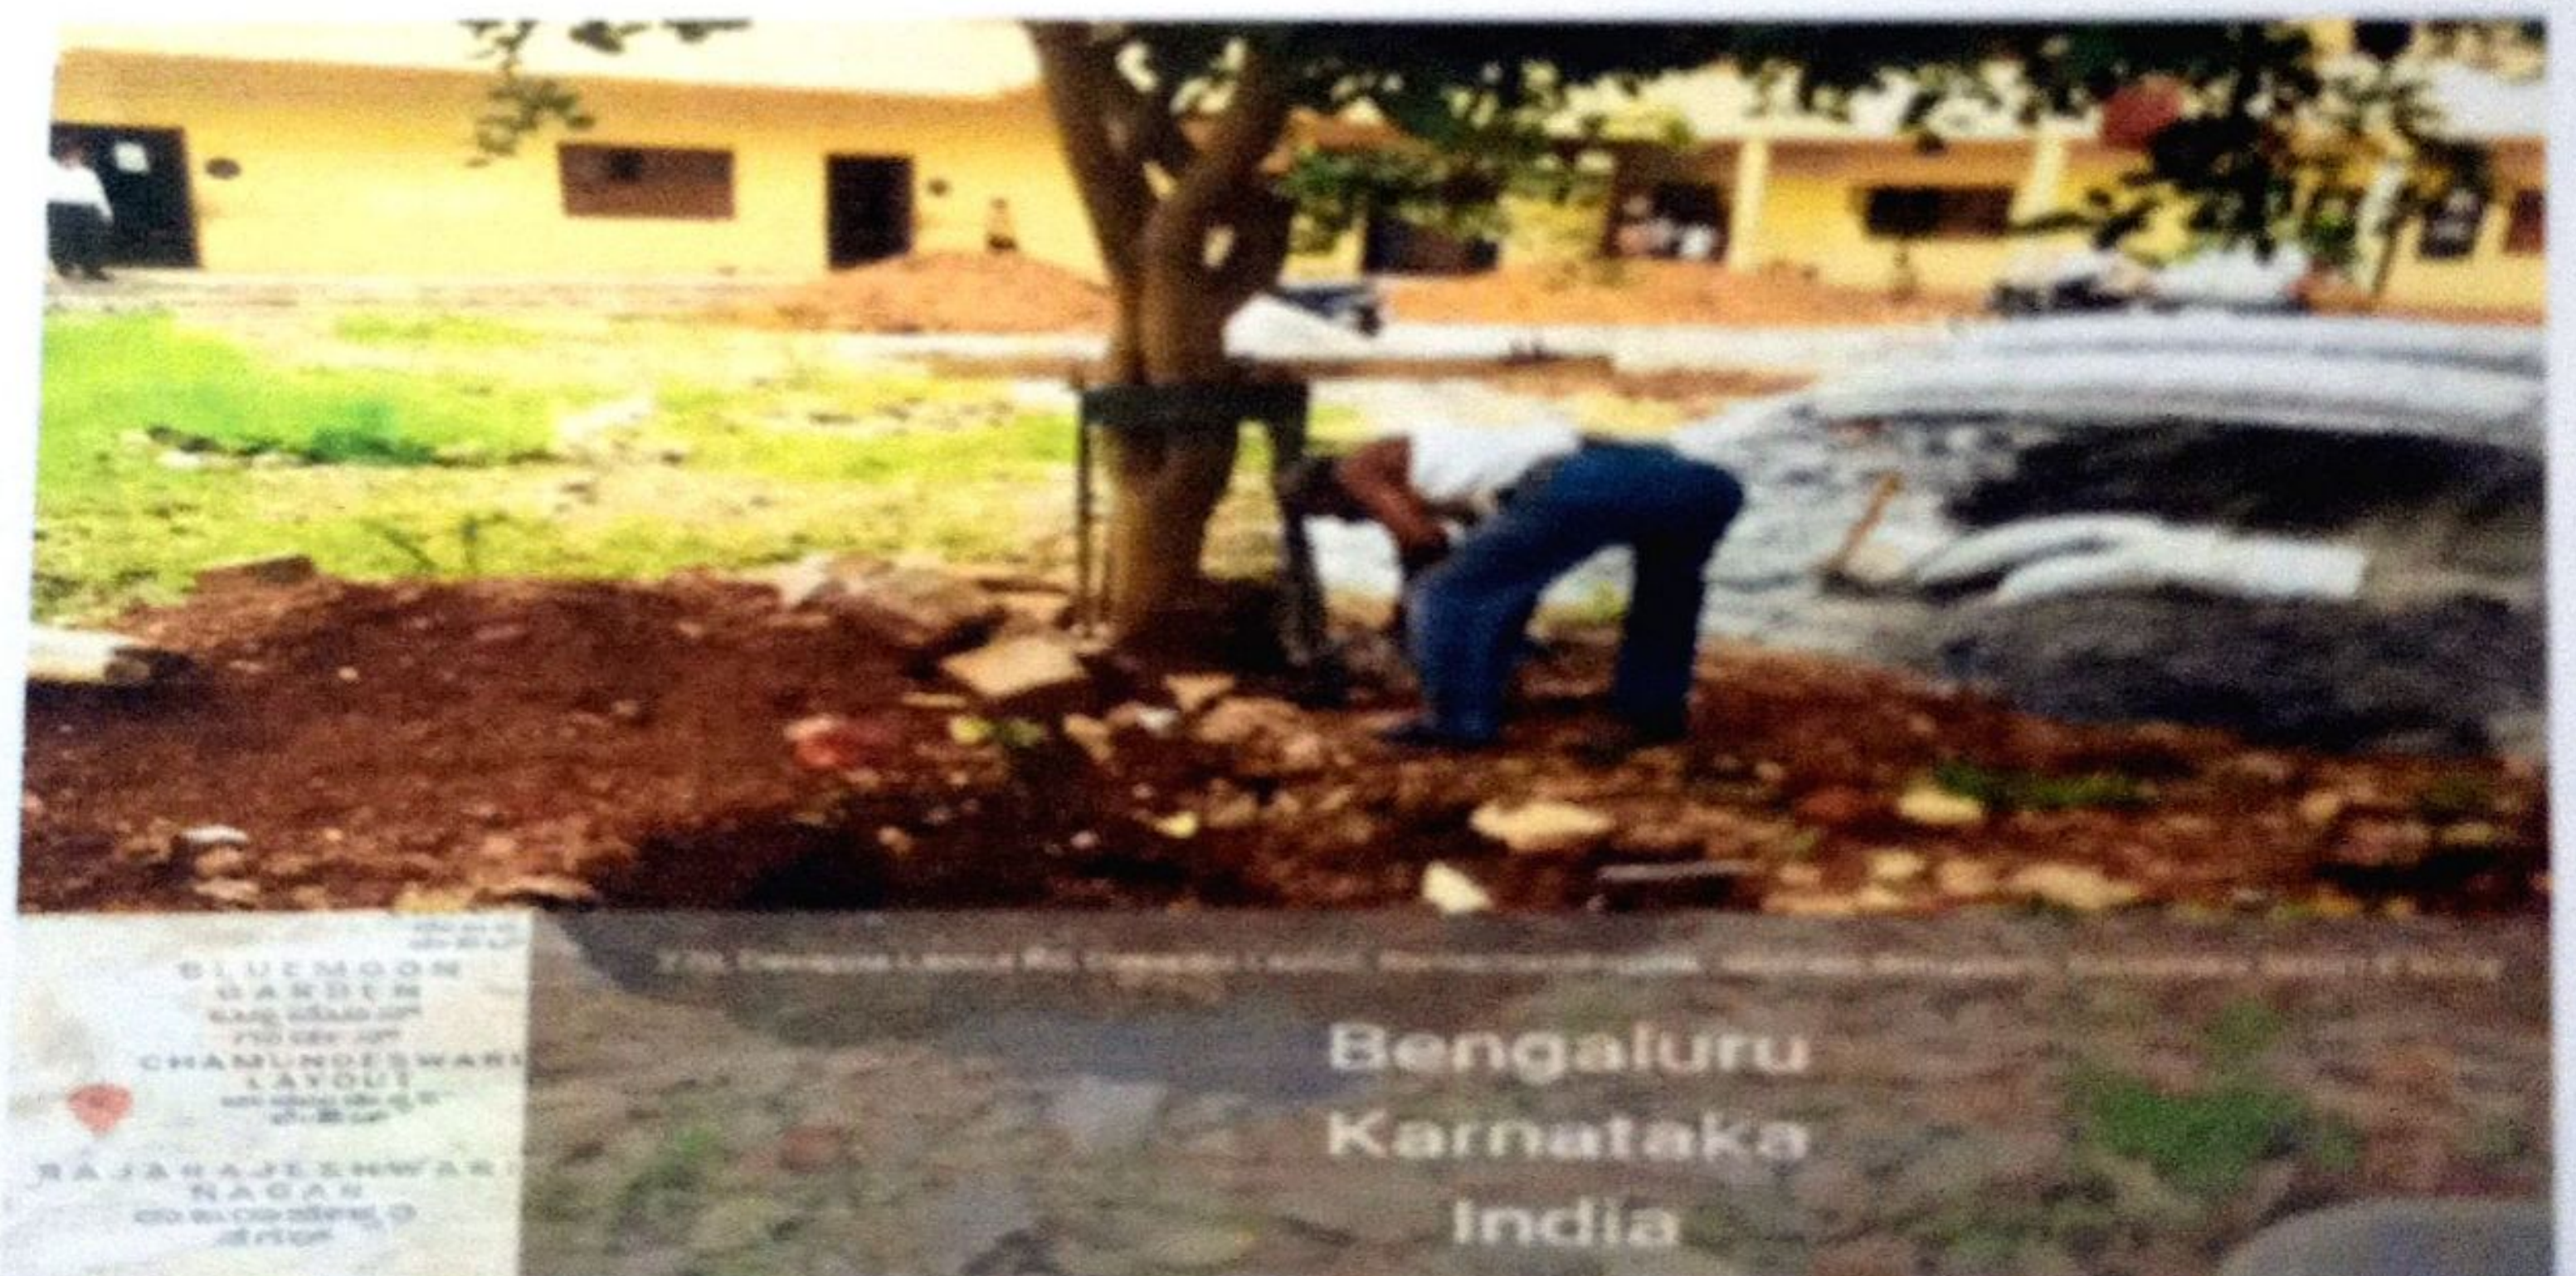



Asst. Executive Engineer
Project Division
Yelahanka Zone
BBMP, Bangalore - 92

Providing of Ladies Toilet in Govt School in Doddabommasandra in Ward No.10

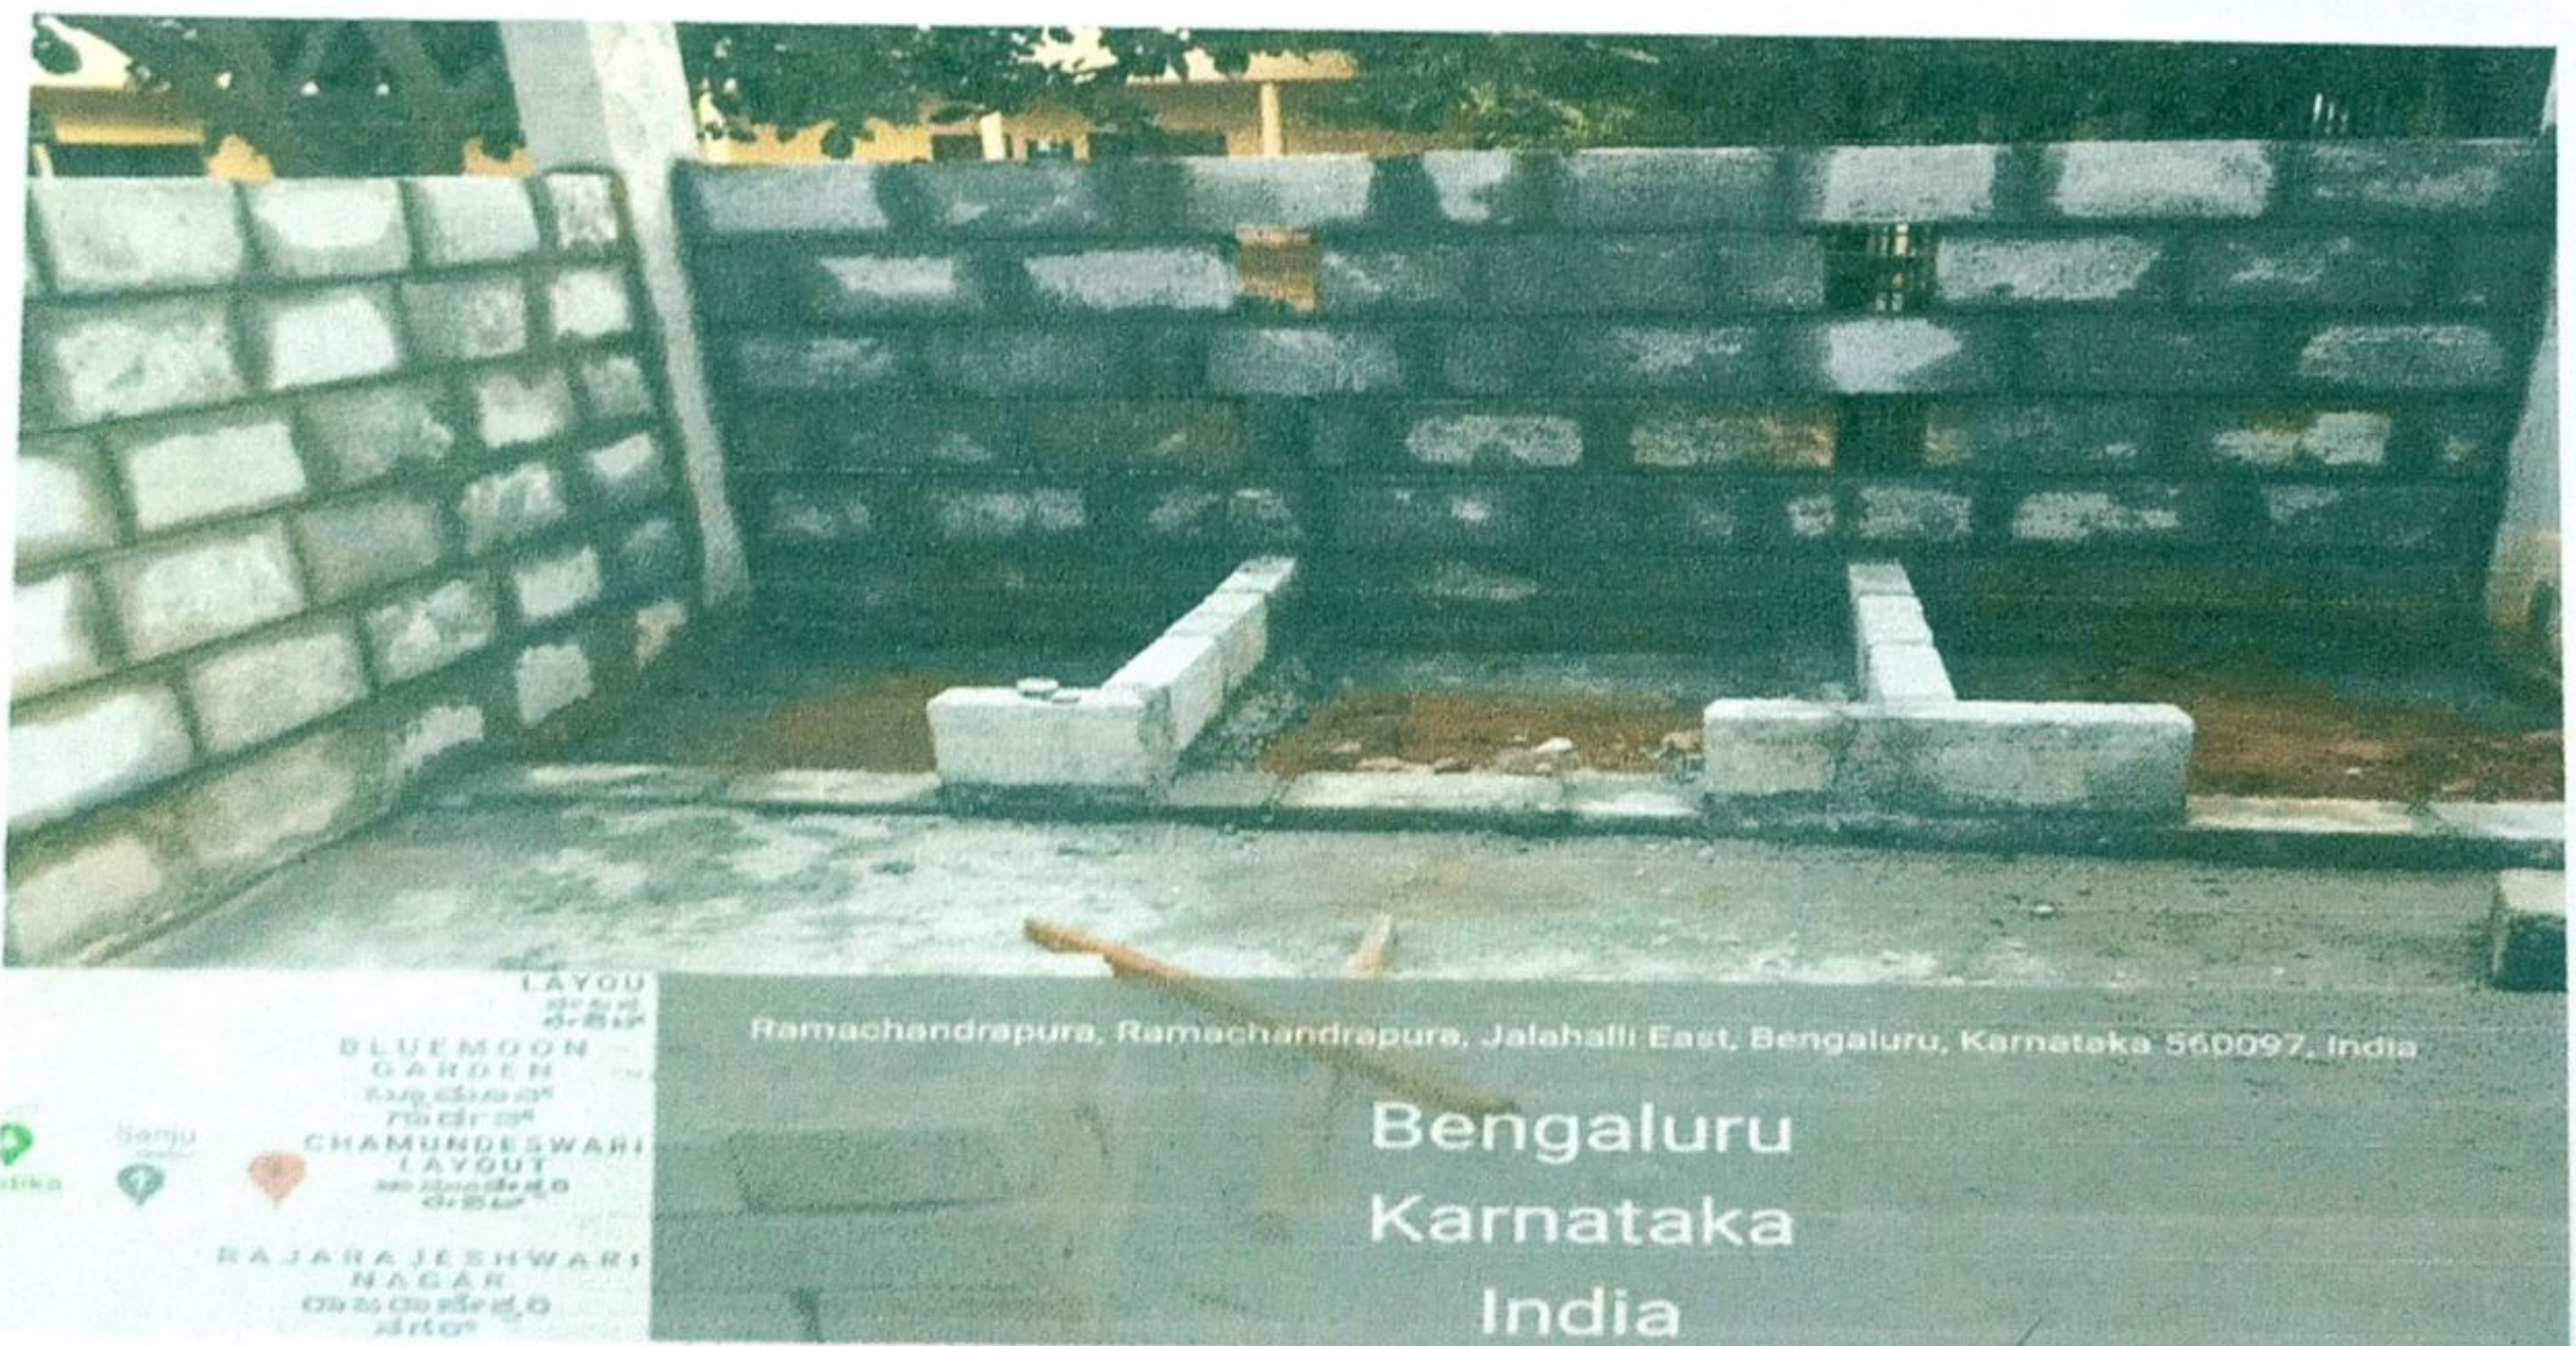

out
Asst. Executive Engineer
Project Division
Yelahanka Zone
BBMP, Bangalore - 92



Providing of Ladies Toilet in Govt School in Doddabommasandra in Ward No.10

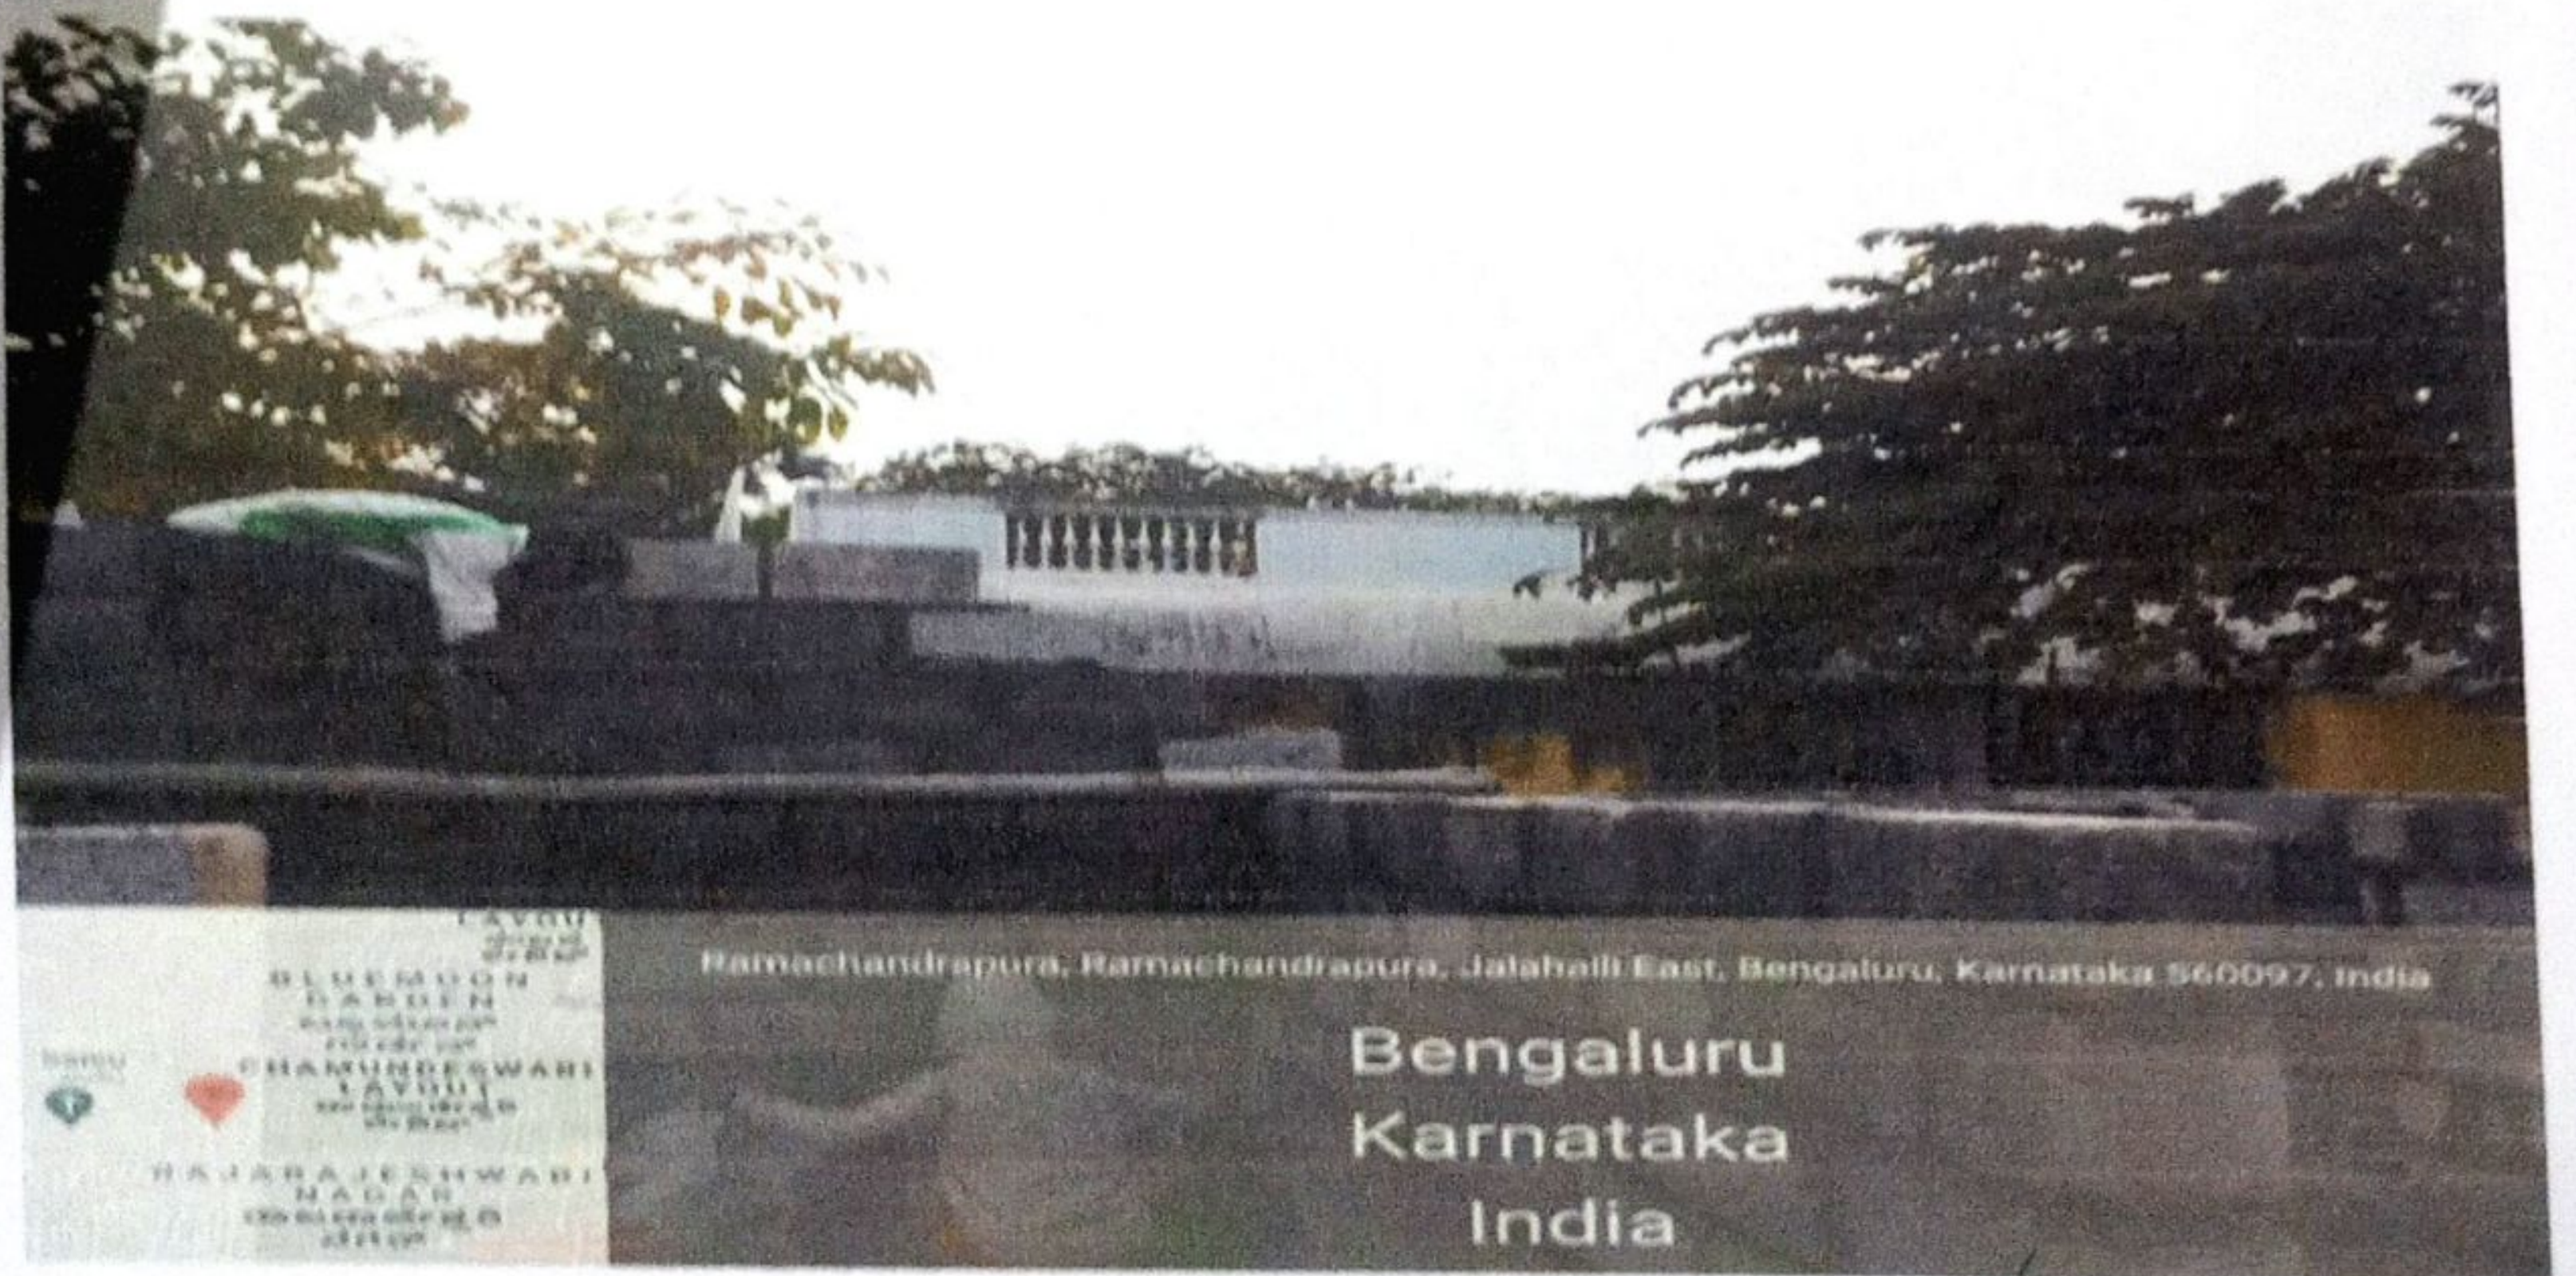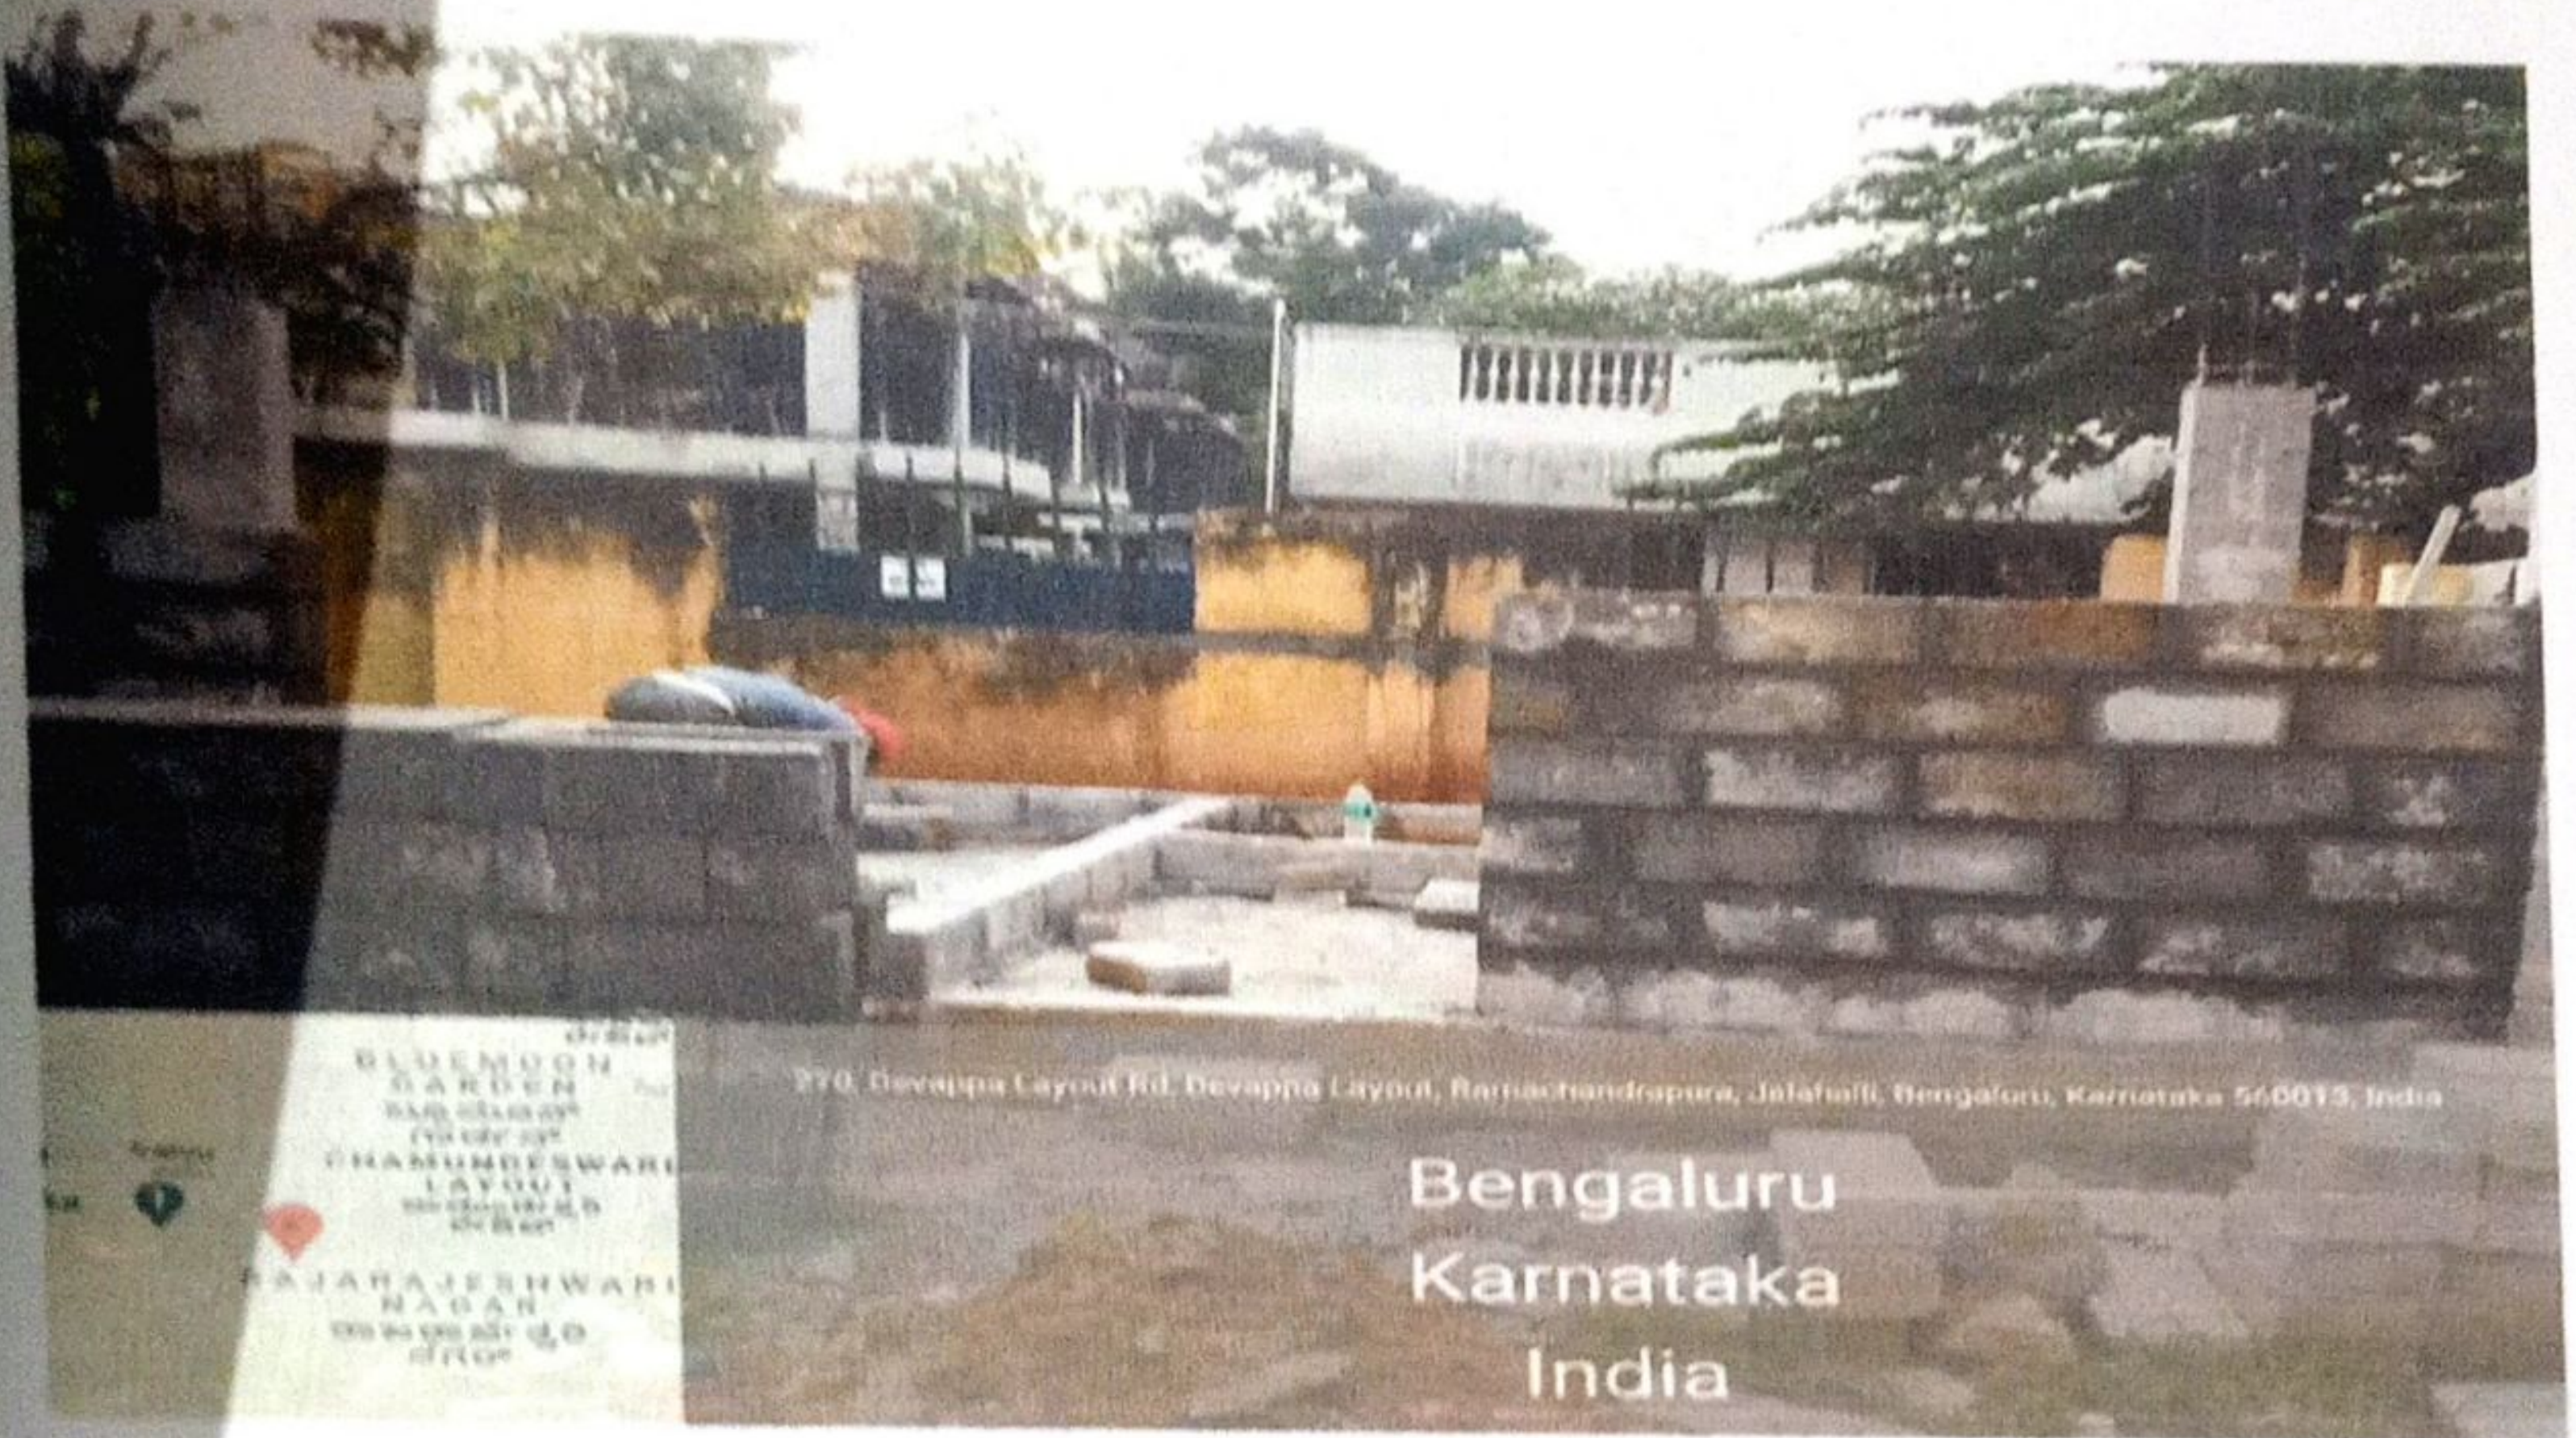

Be...

out
Asst. Executive Engineer
Project Division
Yelahanka Zone
Bengaluru - 92

Providing of Ladies Toilet in Govt School in Doddabommasandra in Ward No.10

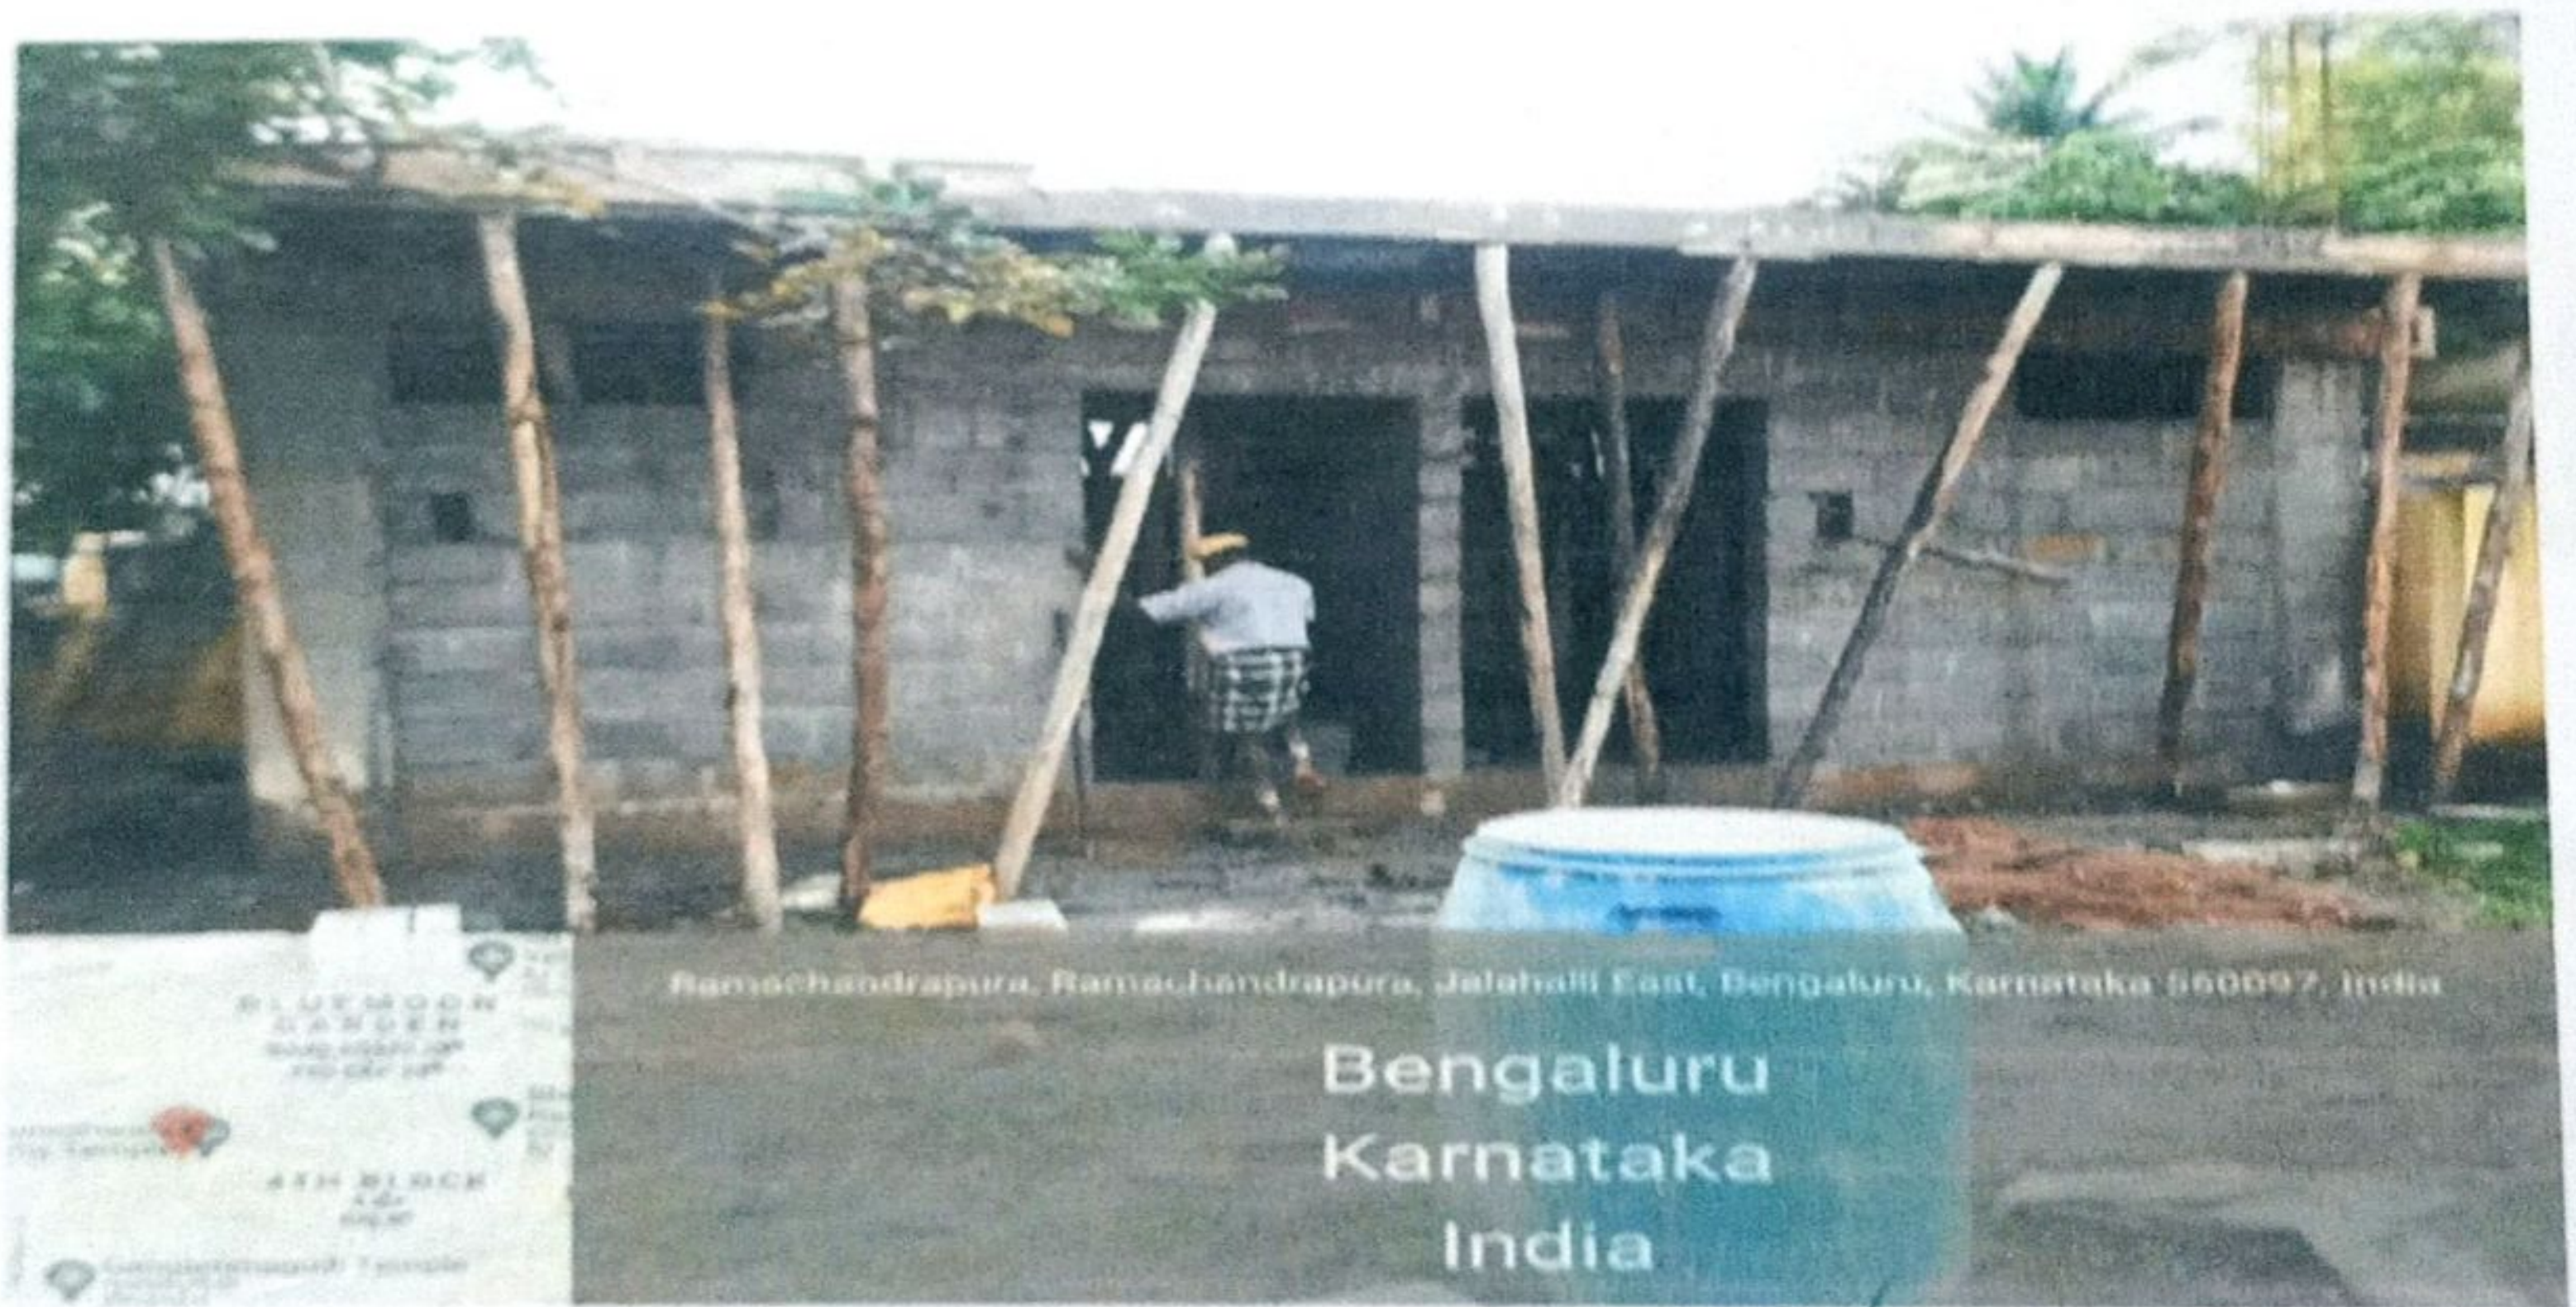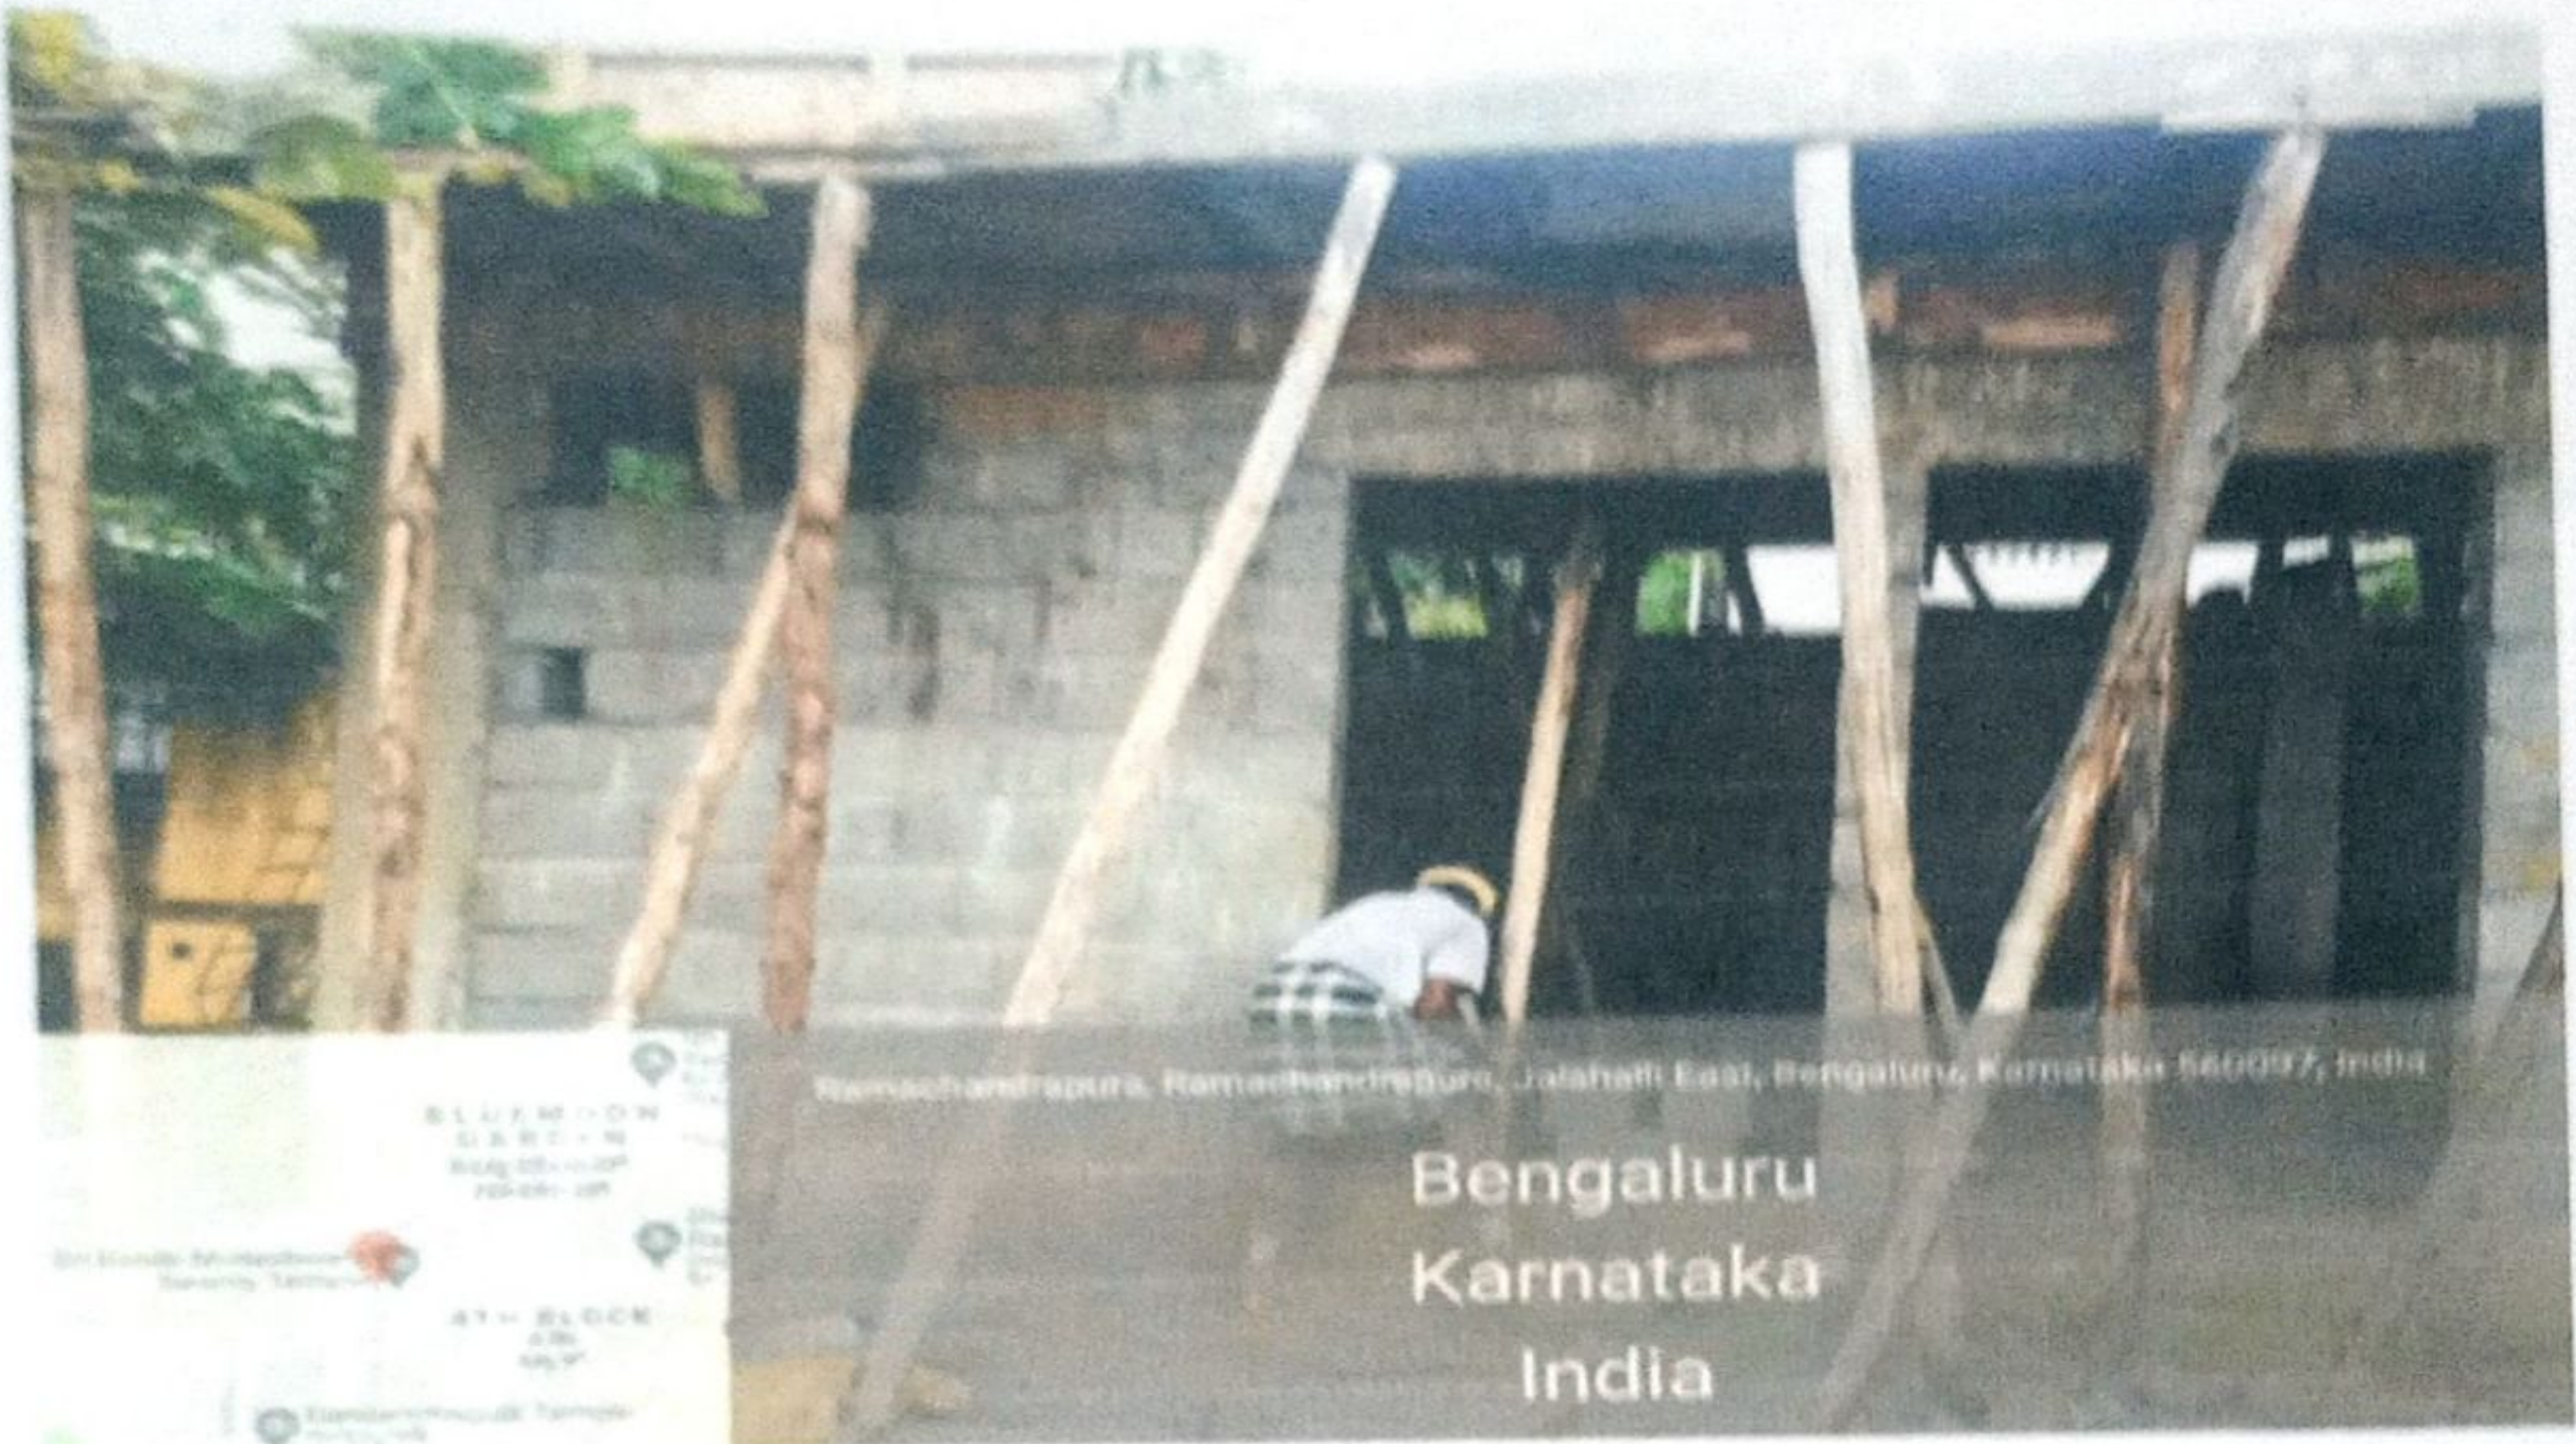

[Handwritten signature]

Asst. Executive Engineer
Project Division
Yelahanka Zone
BBMP, Bangalore - 92

Providing of Ladies Toilet in Govt School in Doddabommasandra in Ward No.10



Ramachandrapura, Ramachandrapura, Jalahalli East, Bengaluru, Karnataka 560097, India

Bengaluru
Karnataka
India





Ramachandrapura, Ramachandrapura, Jalahalli East, Bengaluru, Karnataka 560097, India

Bengaluru
Karnataka
India

be...

sent
Asst. Executive Engineer
Project Division
Yelahanka Zone
BBMP, Bangalore - 92


Providing of Ladies Toilet in Govt School in Doddabommasandra in Ward No.10

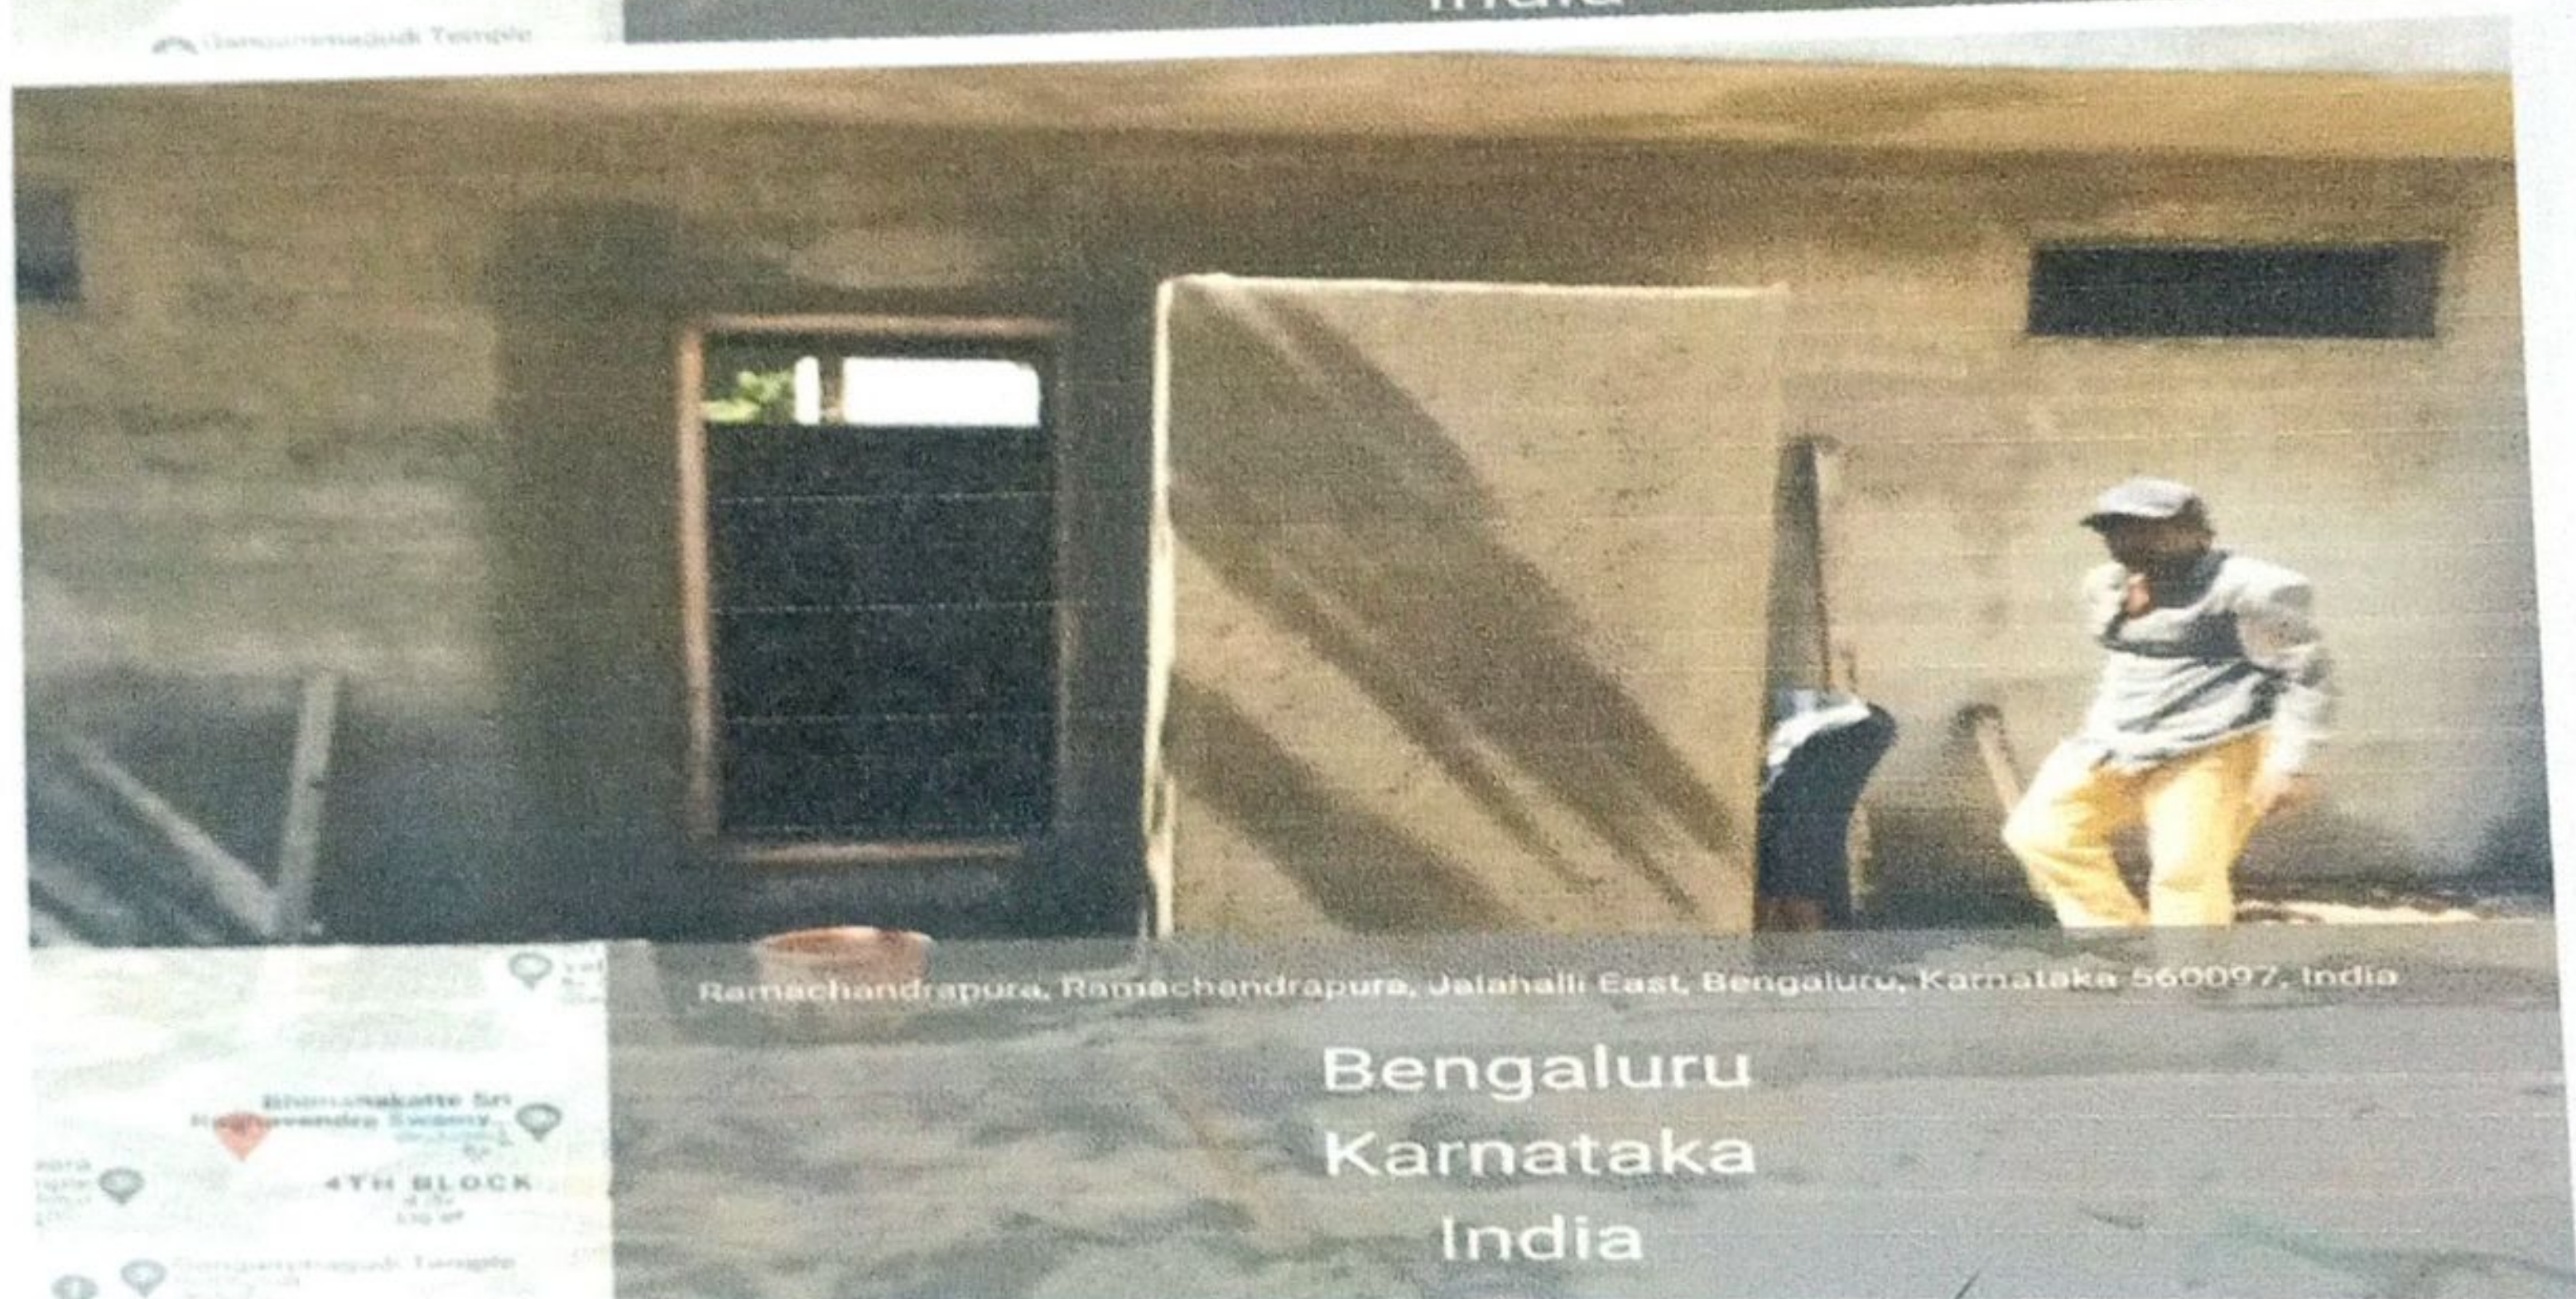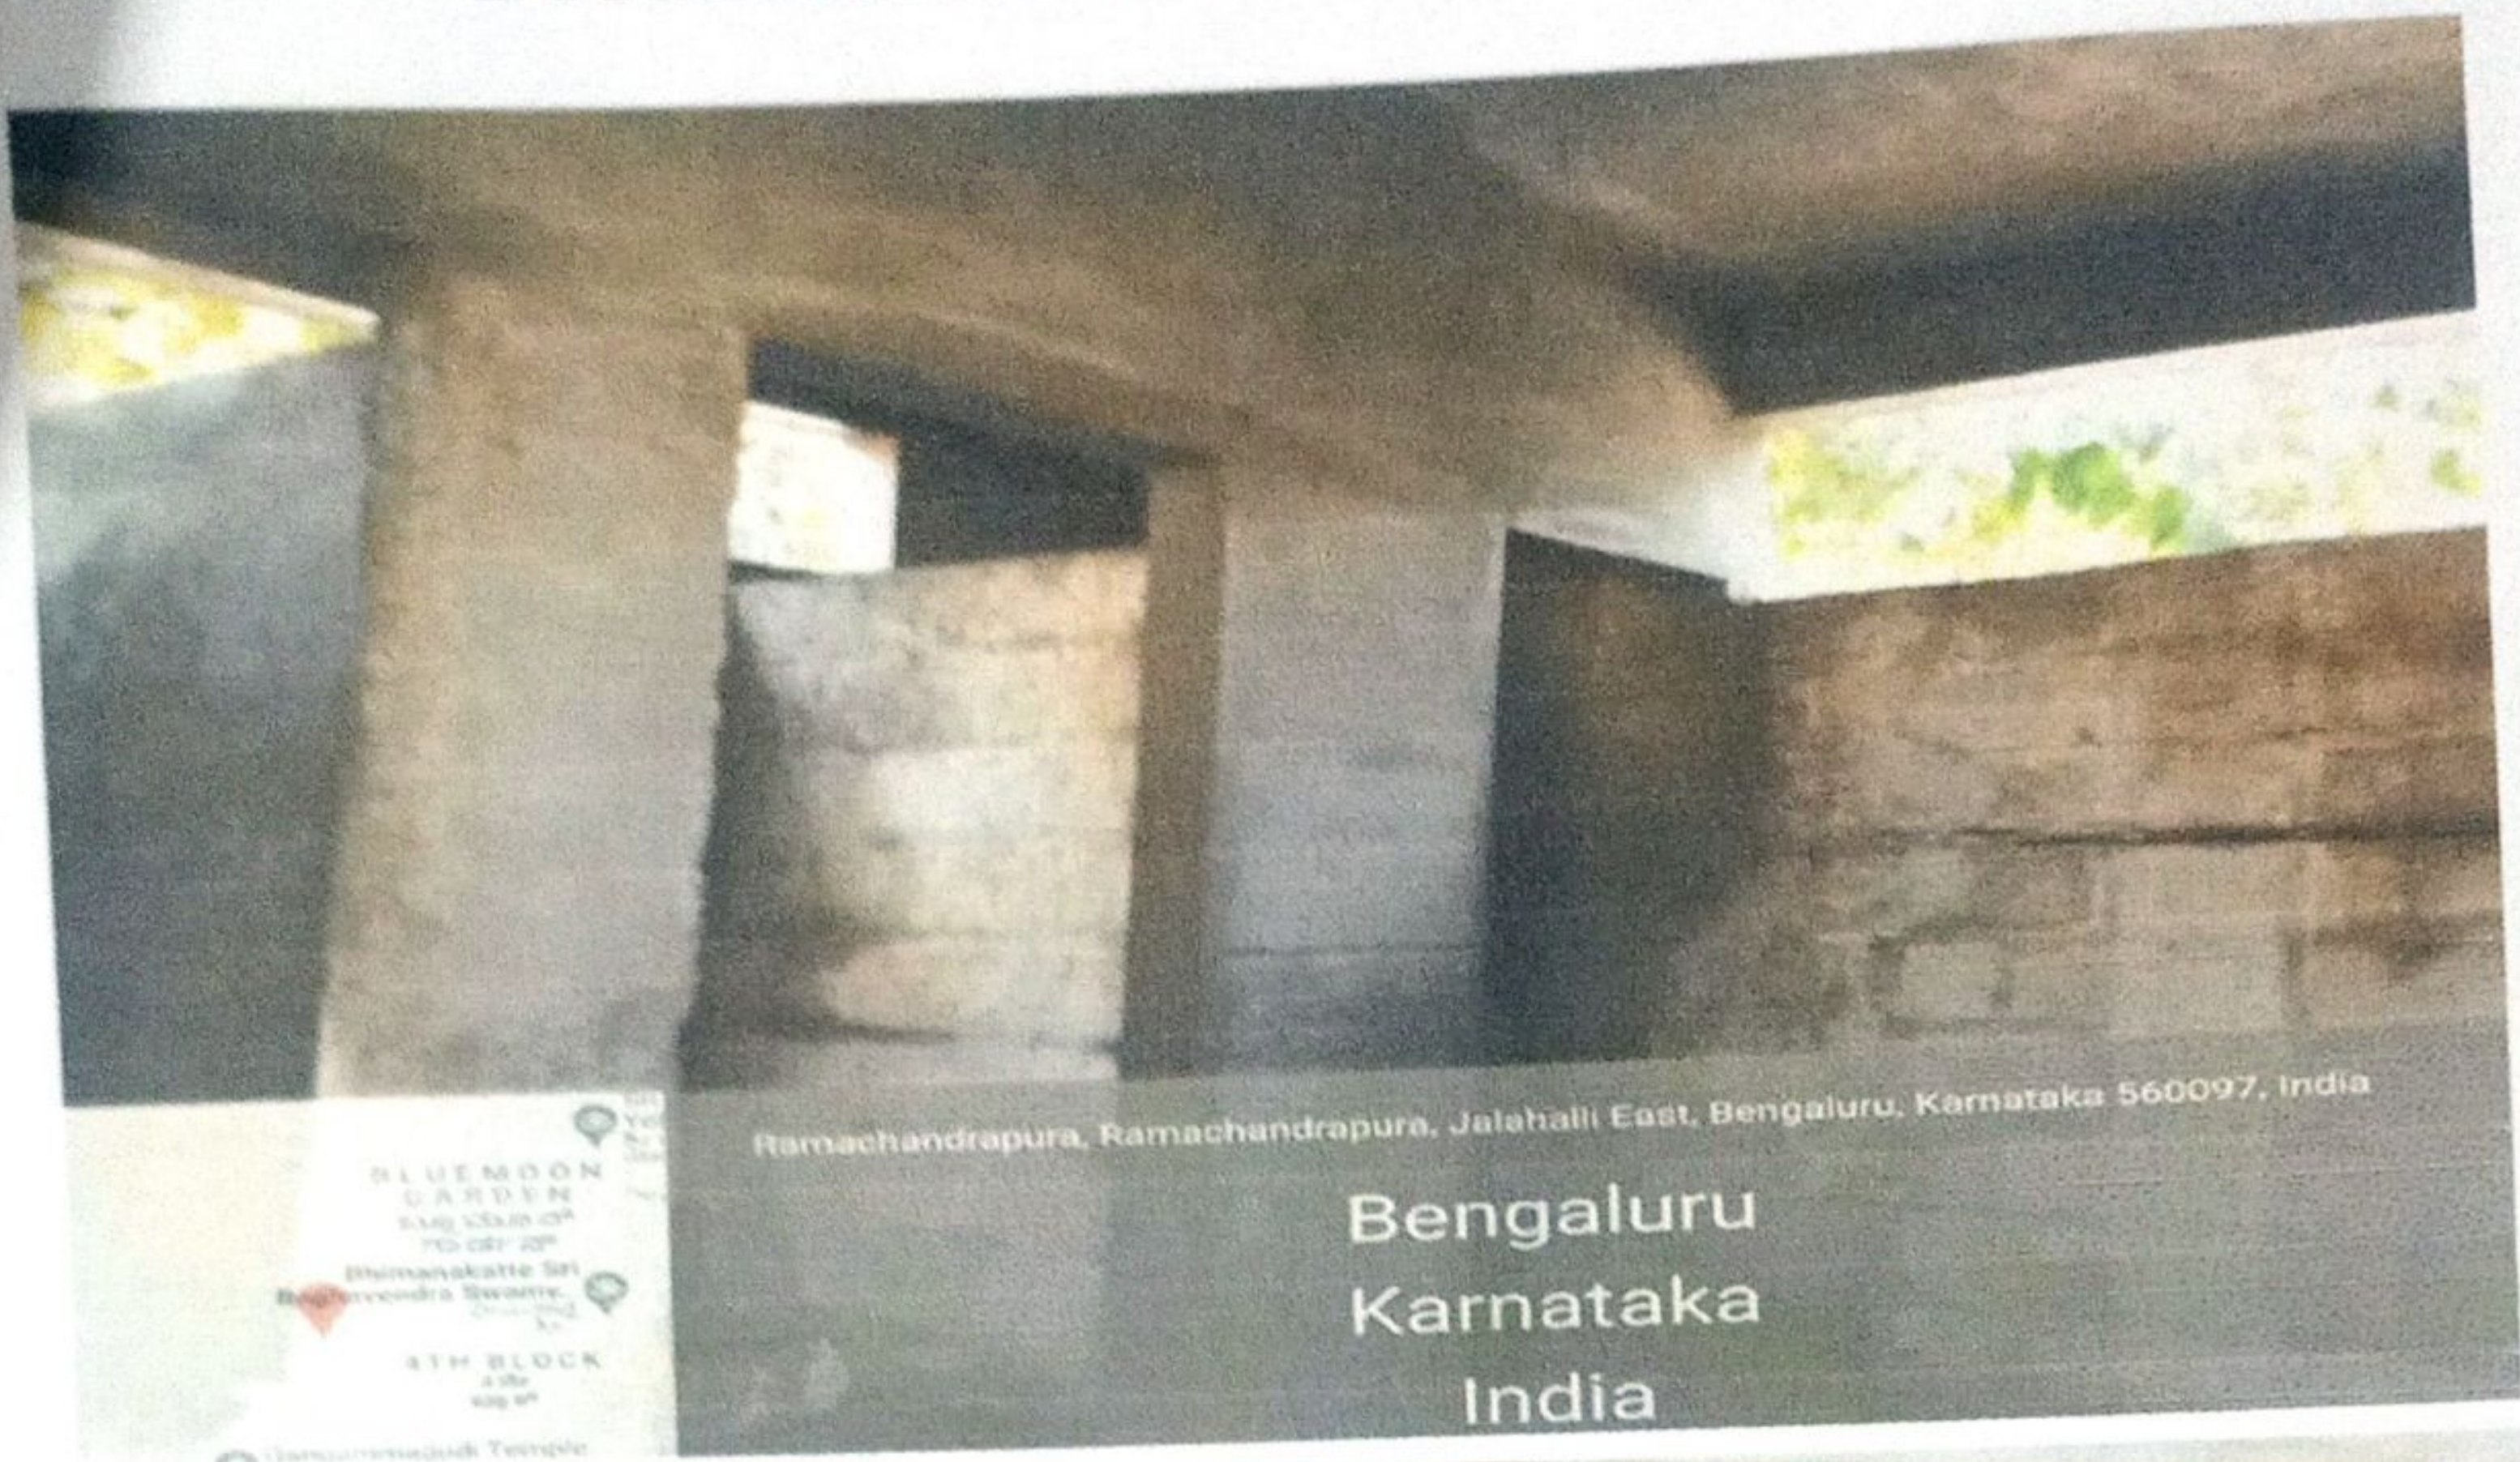

[Handwritten signature]

[Handwritten signature]
Asst. Executive Engineer
Project Division
Yelahanka Zone
BBMP, Bangalore - 92

Providing of Ladies Toilet in Govt School in Doddabommasandra in Ward No.10

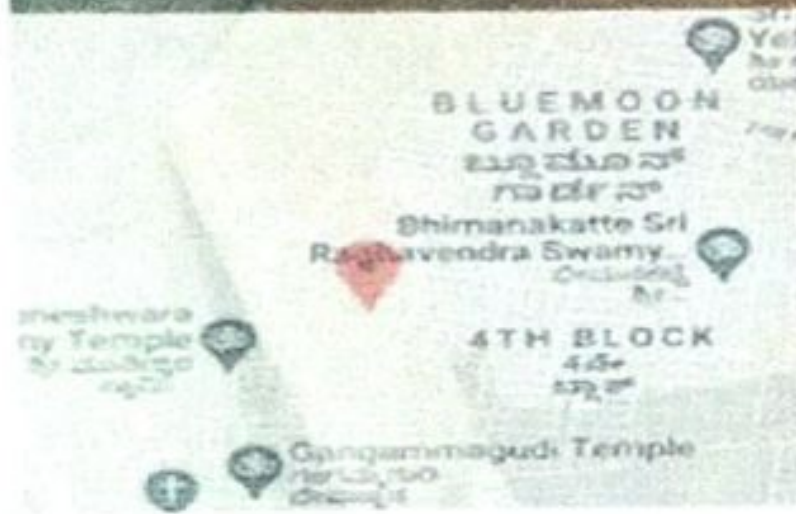

Ramachandrapura, Ramachandrapura, Jalahalli East, Bengaluru, Karnataka 560097, India

Bengaluru
Karnataka
India





Ramachandrapura, Ramachandrapura, Jalahalli East, Bengaluru, Karnataka 560097, India

Bengaluru
Karnataka
India

[Handwritten signature]

[Handwritten signature]
Asst. Executive Engineer
Project Division
Yelahanka Zone
BBMP, Bangalore - 92



Providing of Ladies Toilet in Govt School in Doddabommasandra in Ward No.10

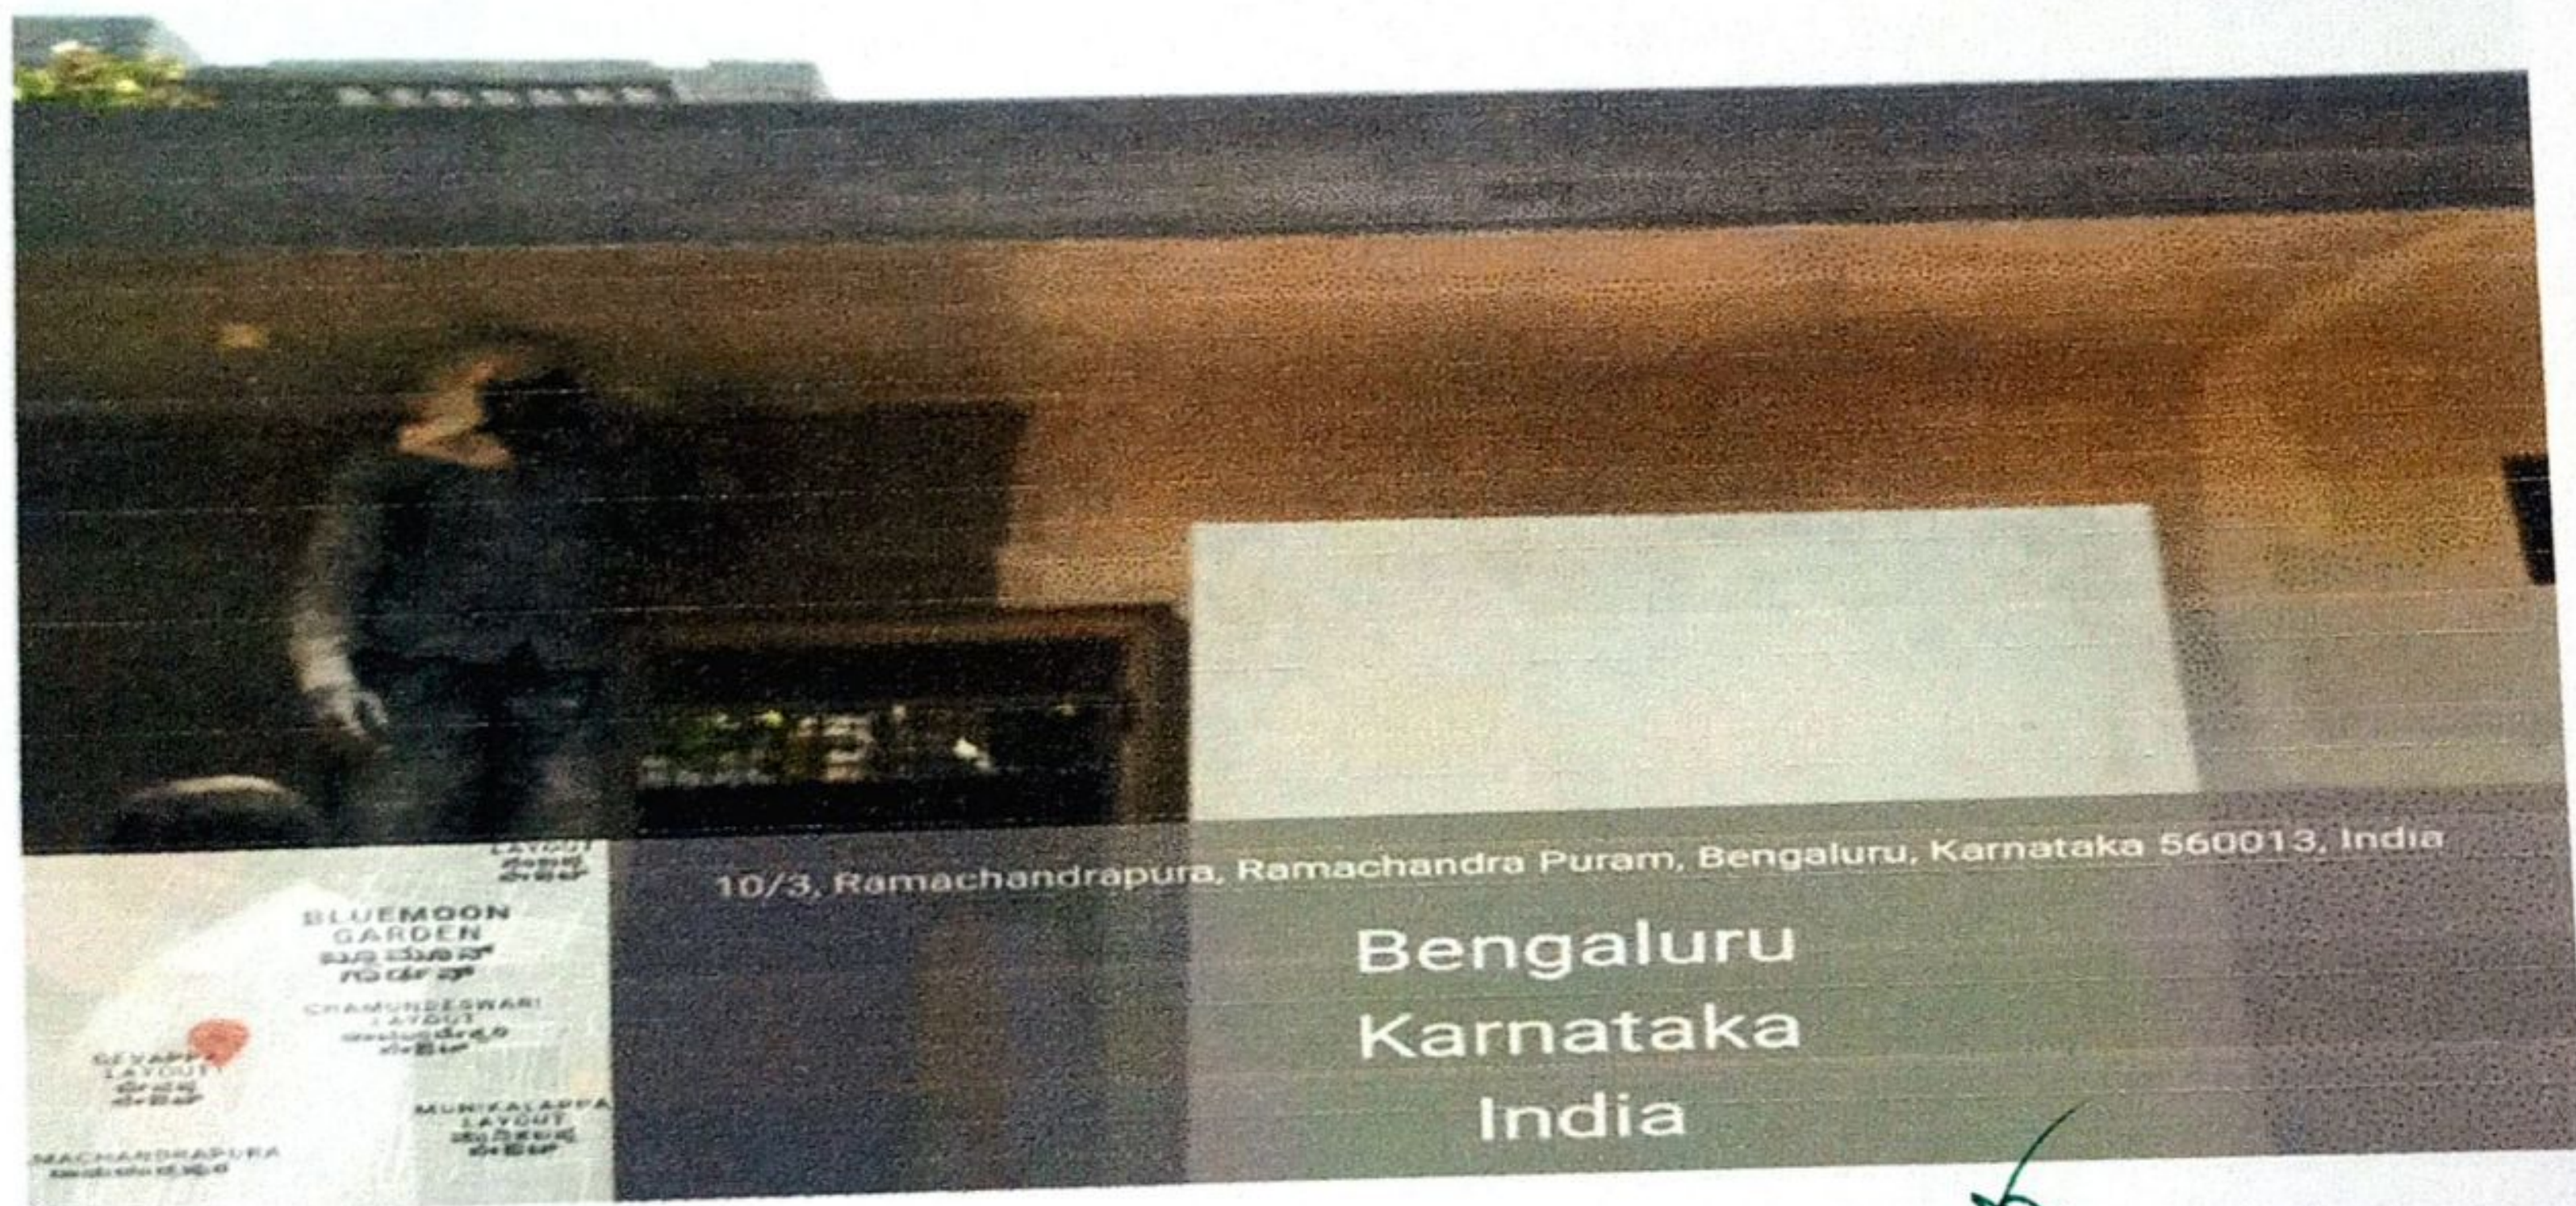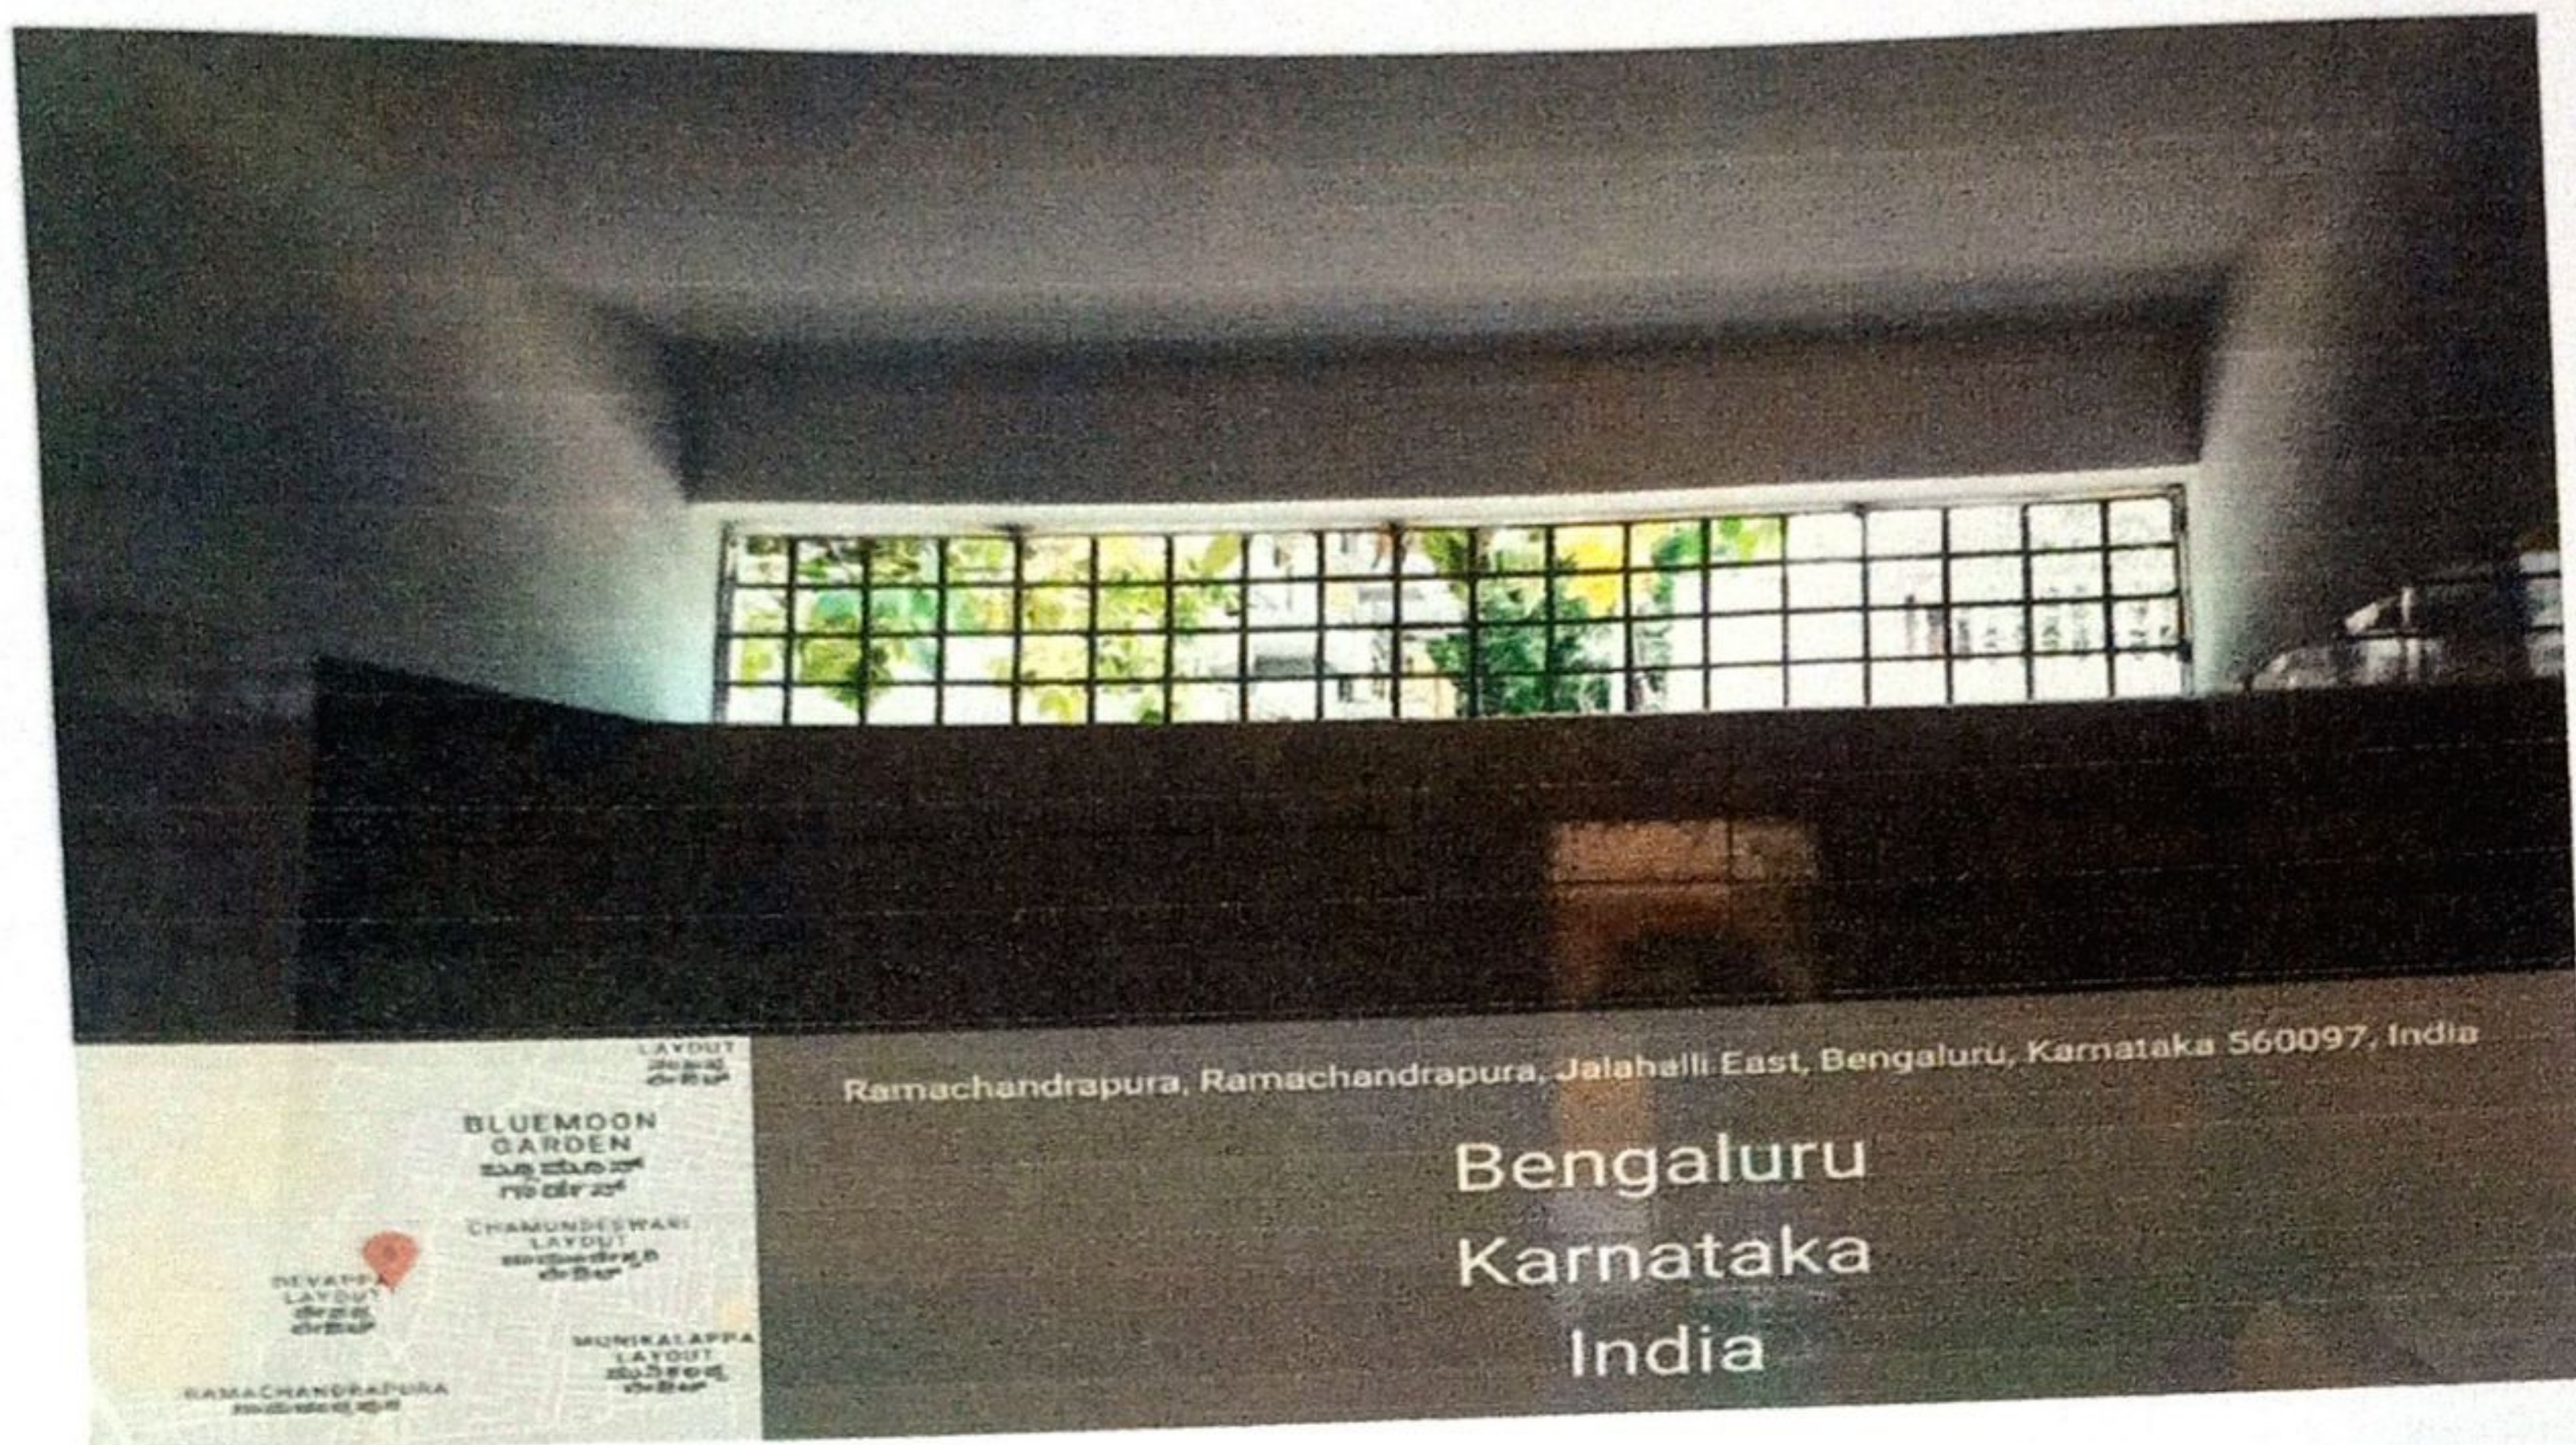

[Handwritten signature]

[Handwritten signature]
Asst. Executive Engineer
Project Division
Yelahanka Zone
BBMP, Bangalore - 92


Providing of Ladies Toilet in Govt School in Doddabommasandra in Ward No.10

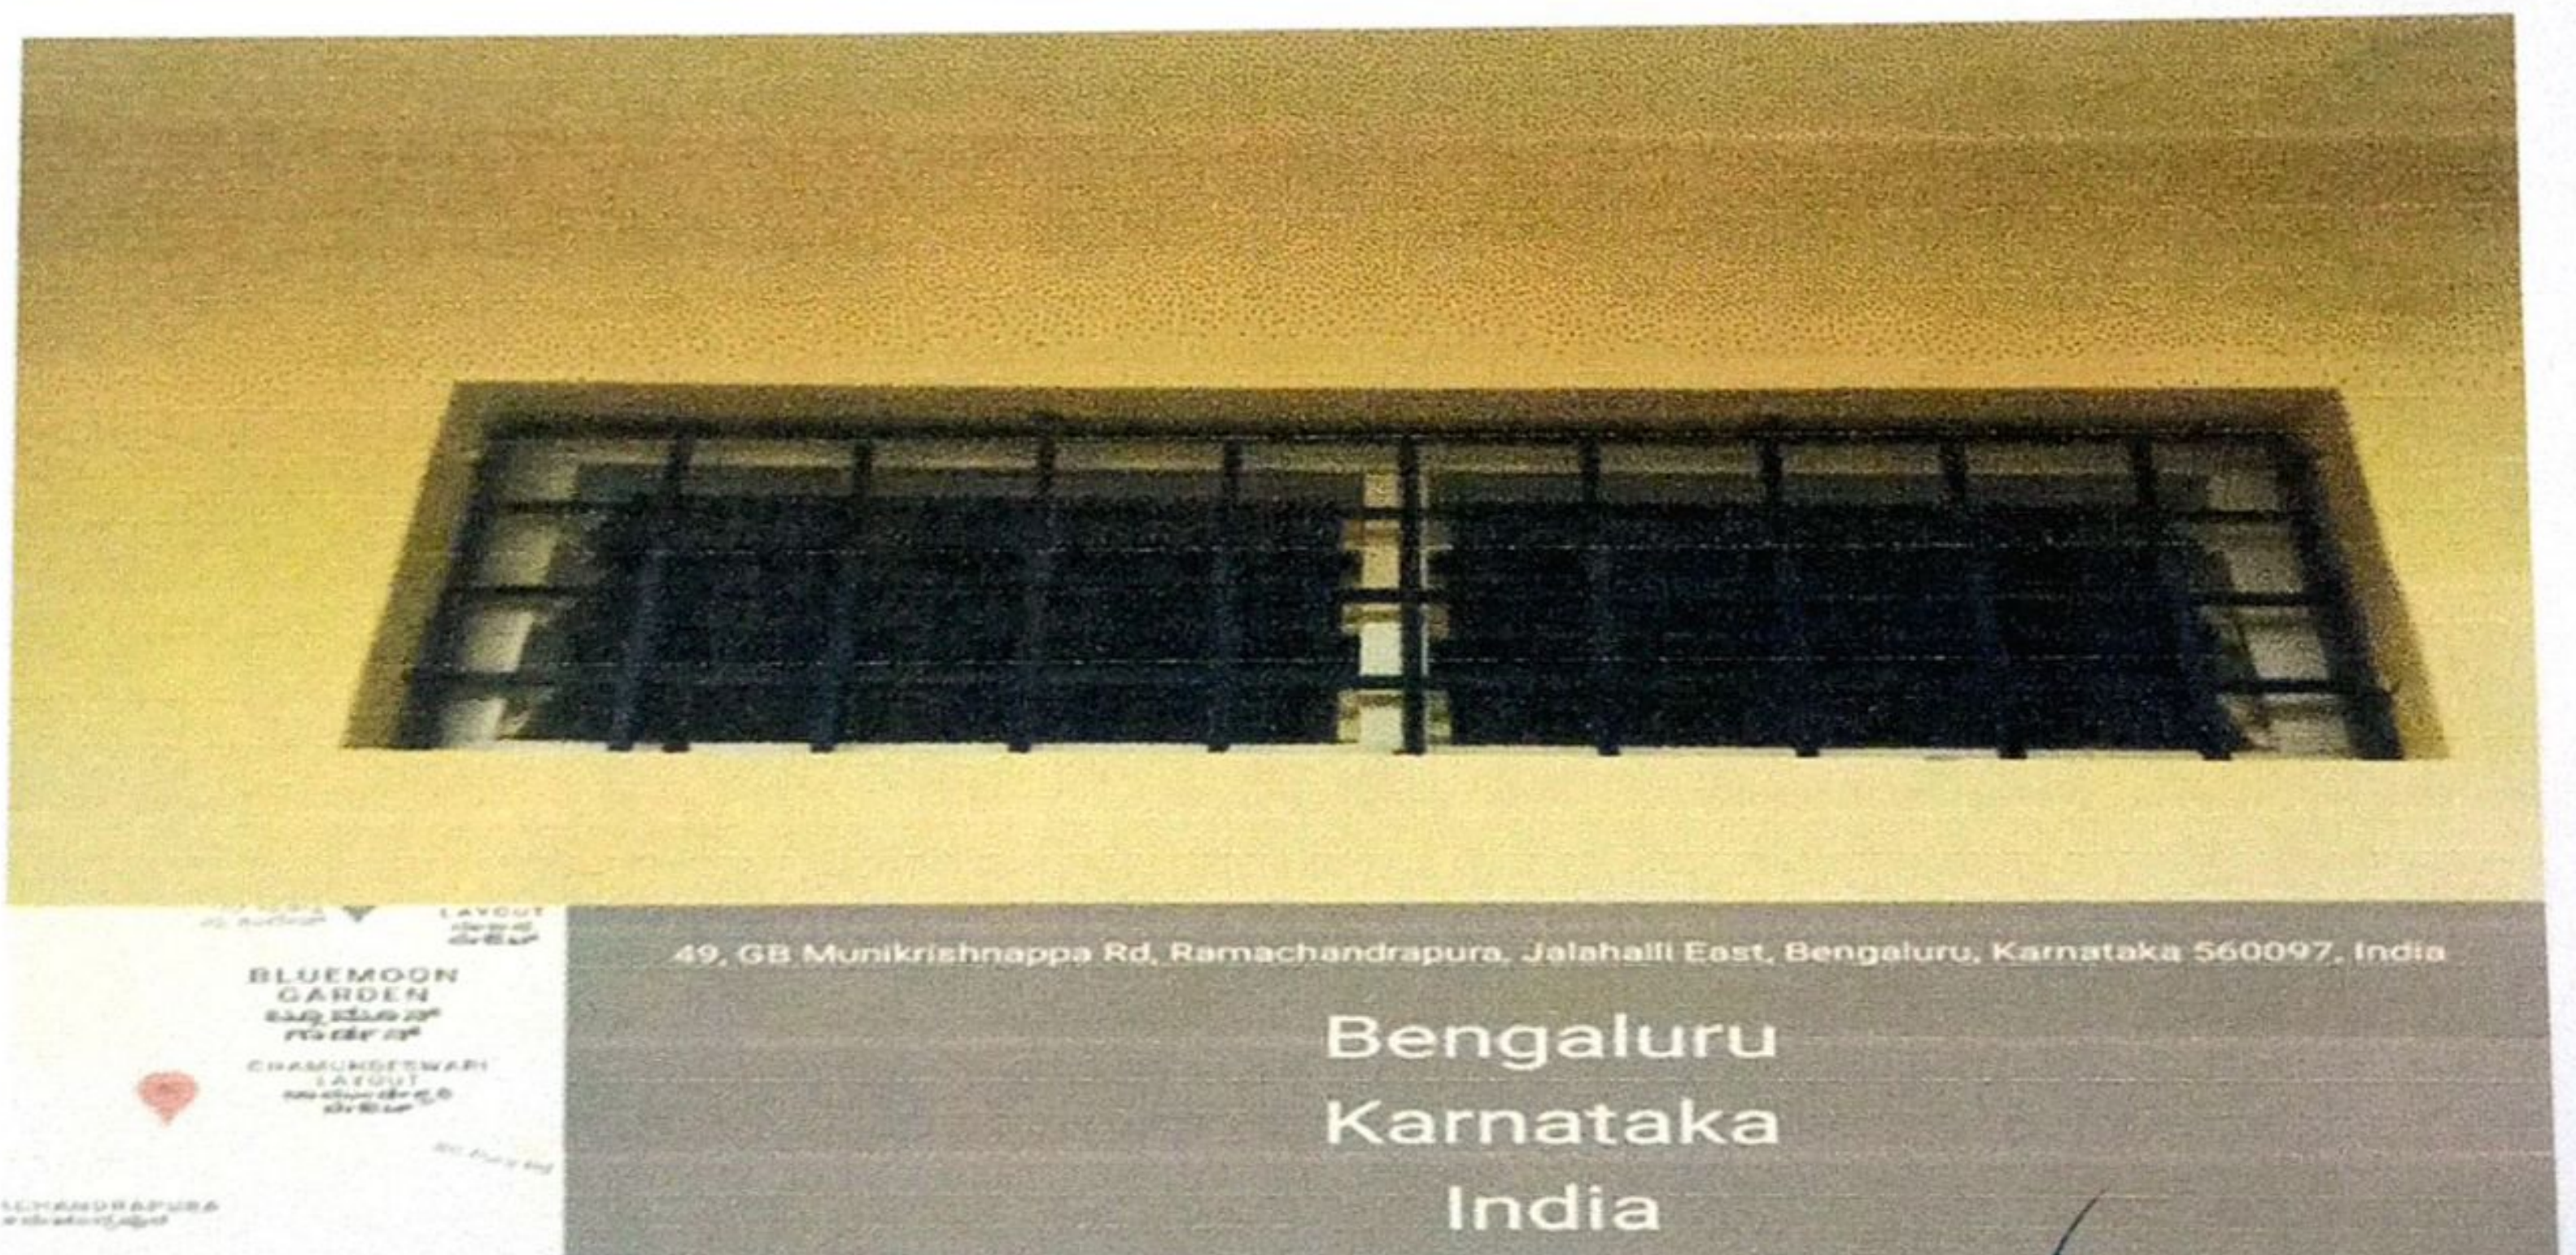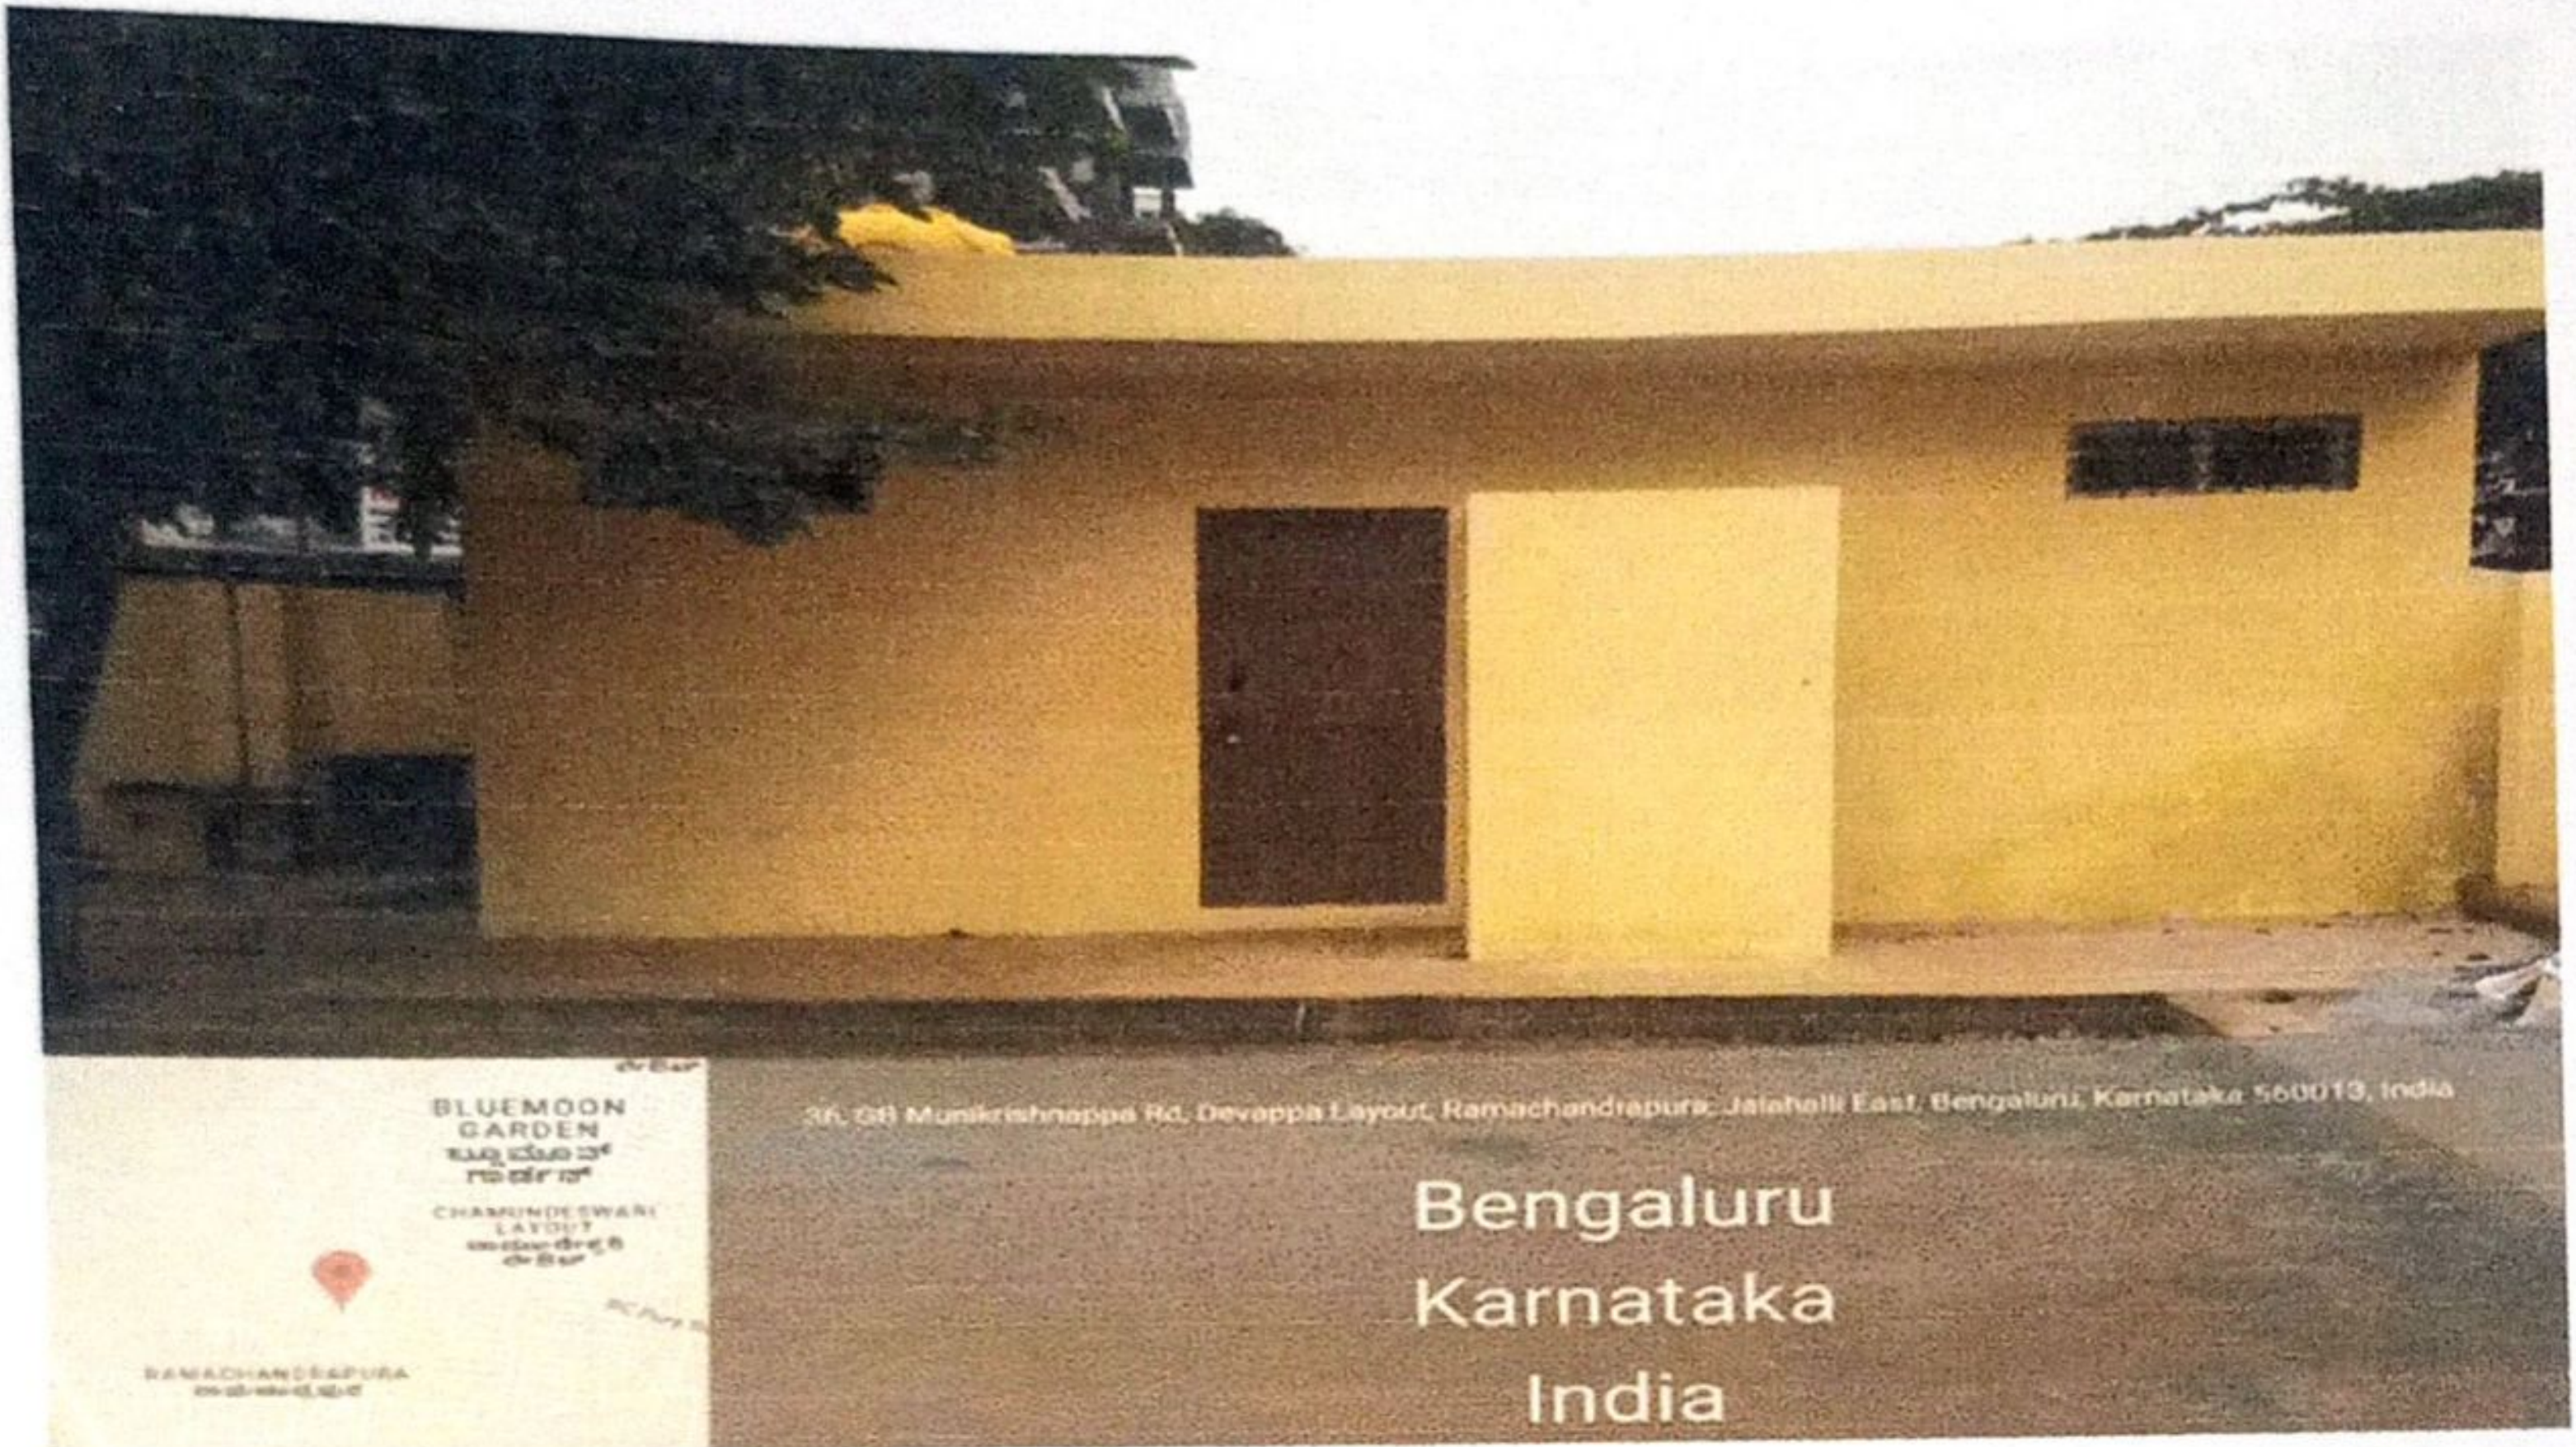

[Handwritten signature]

[Handwritten signature]
Asst. Executive Engineer
Project Division
Yelahanka Zone
BBMP, Bangalore - 92

Providing of Ladies Toilet in Govt School in Doddabommasandra in Ward No.10

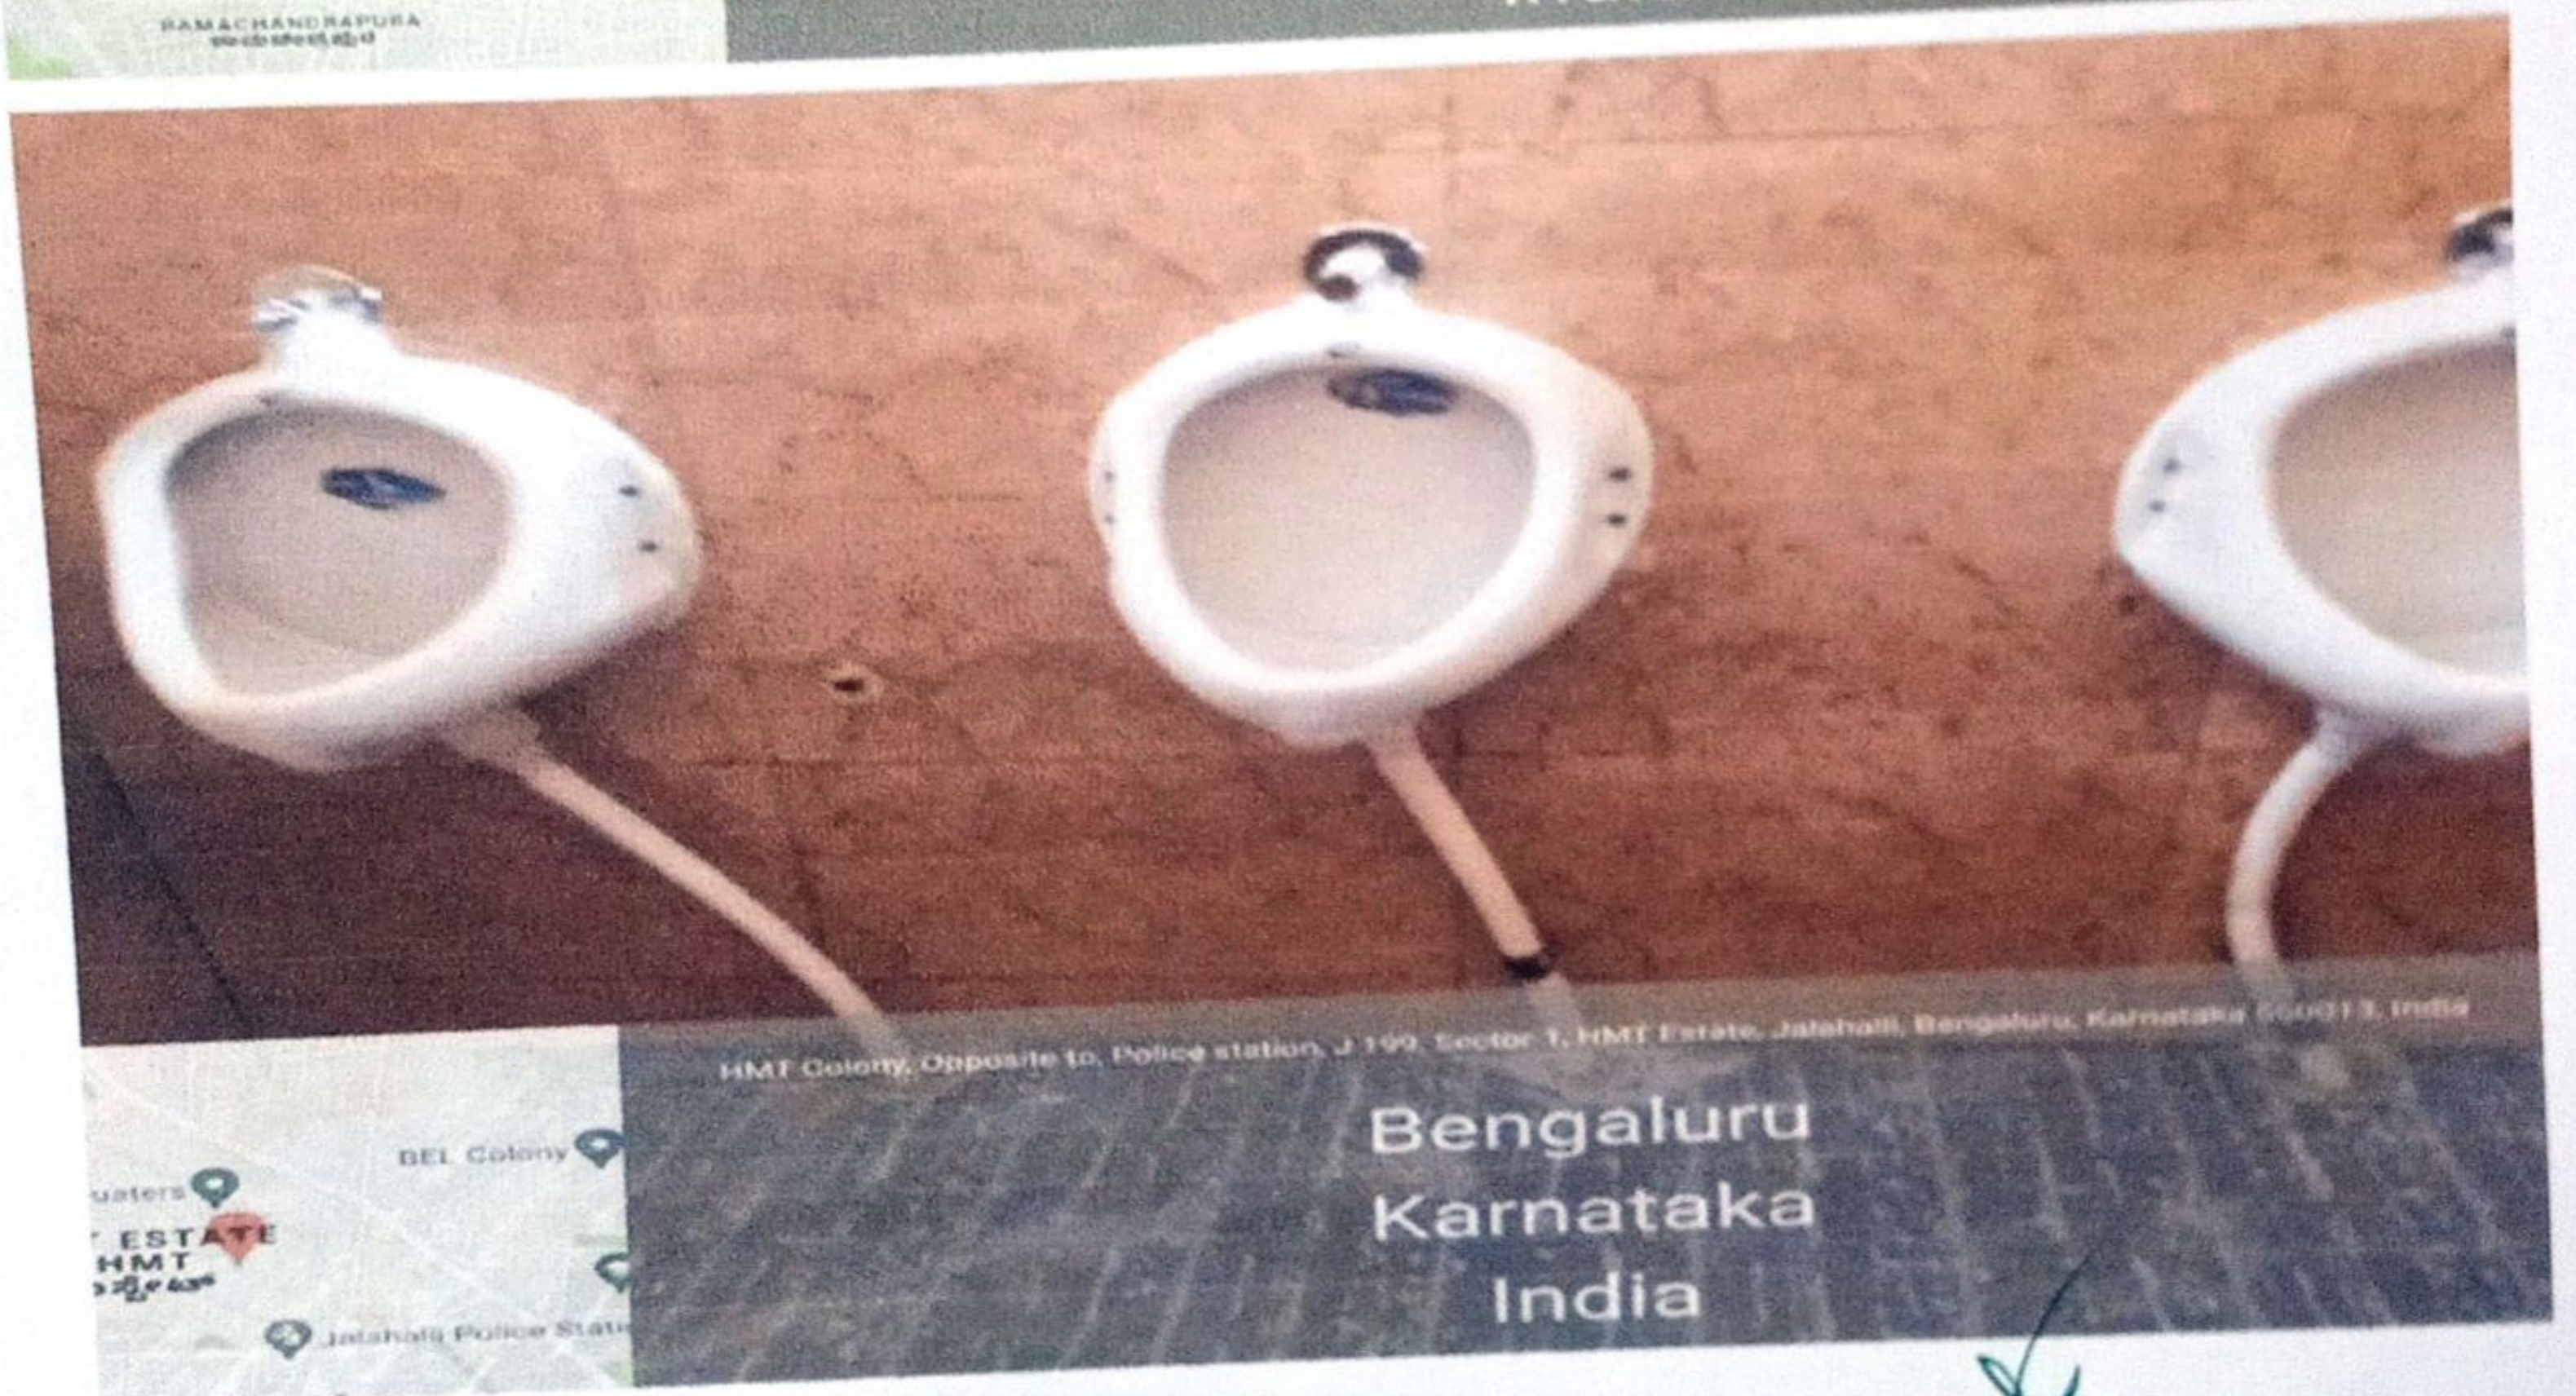



[Handwritten signature]

[Handwritten signature]
Asst. Executive Engineer
Project Division
Yelahanka Zone
BBMP, Bangalore - 92

Yelahanka Zone
BBMP, Bangalore - 92

WATER TESTING | GEO TECHNICAL | PROJECT MANAGEMENT | SURVEYING SERVICES

Providing of Ladies Toilet in Govt School in Doddabommasandra in Ward No.10

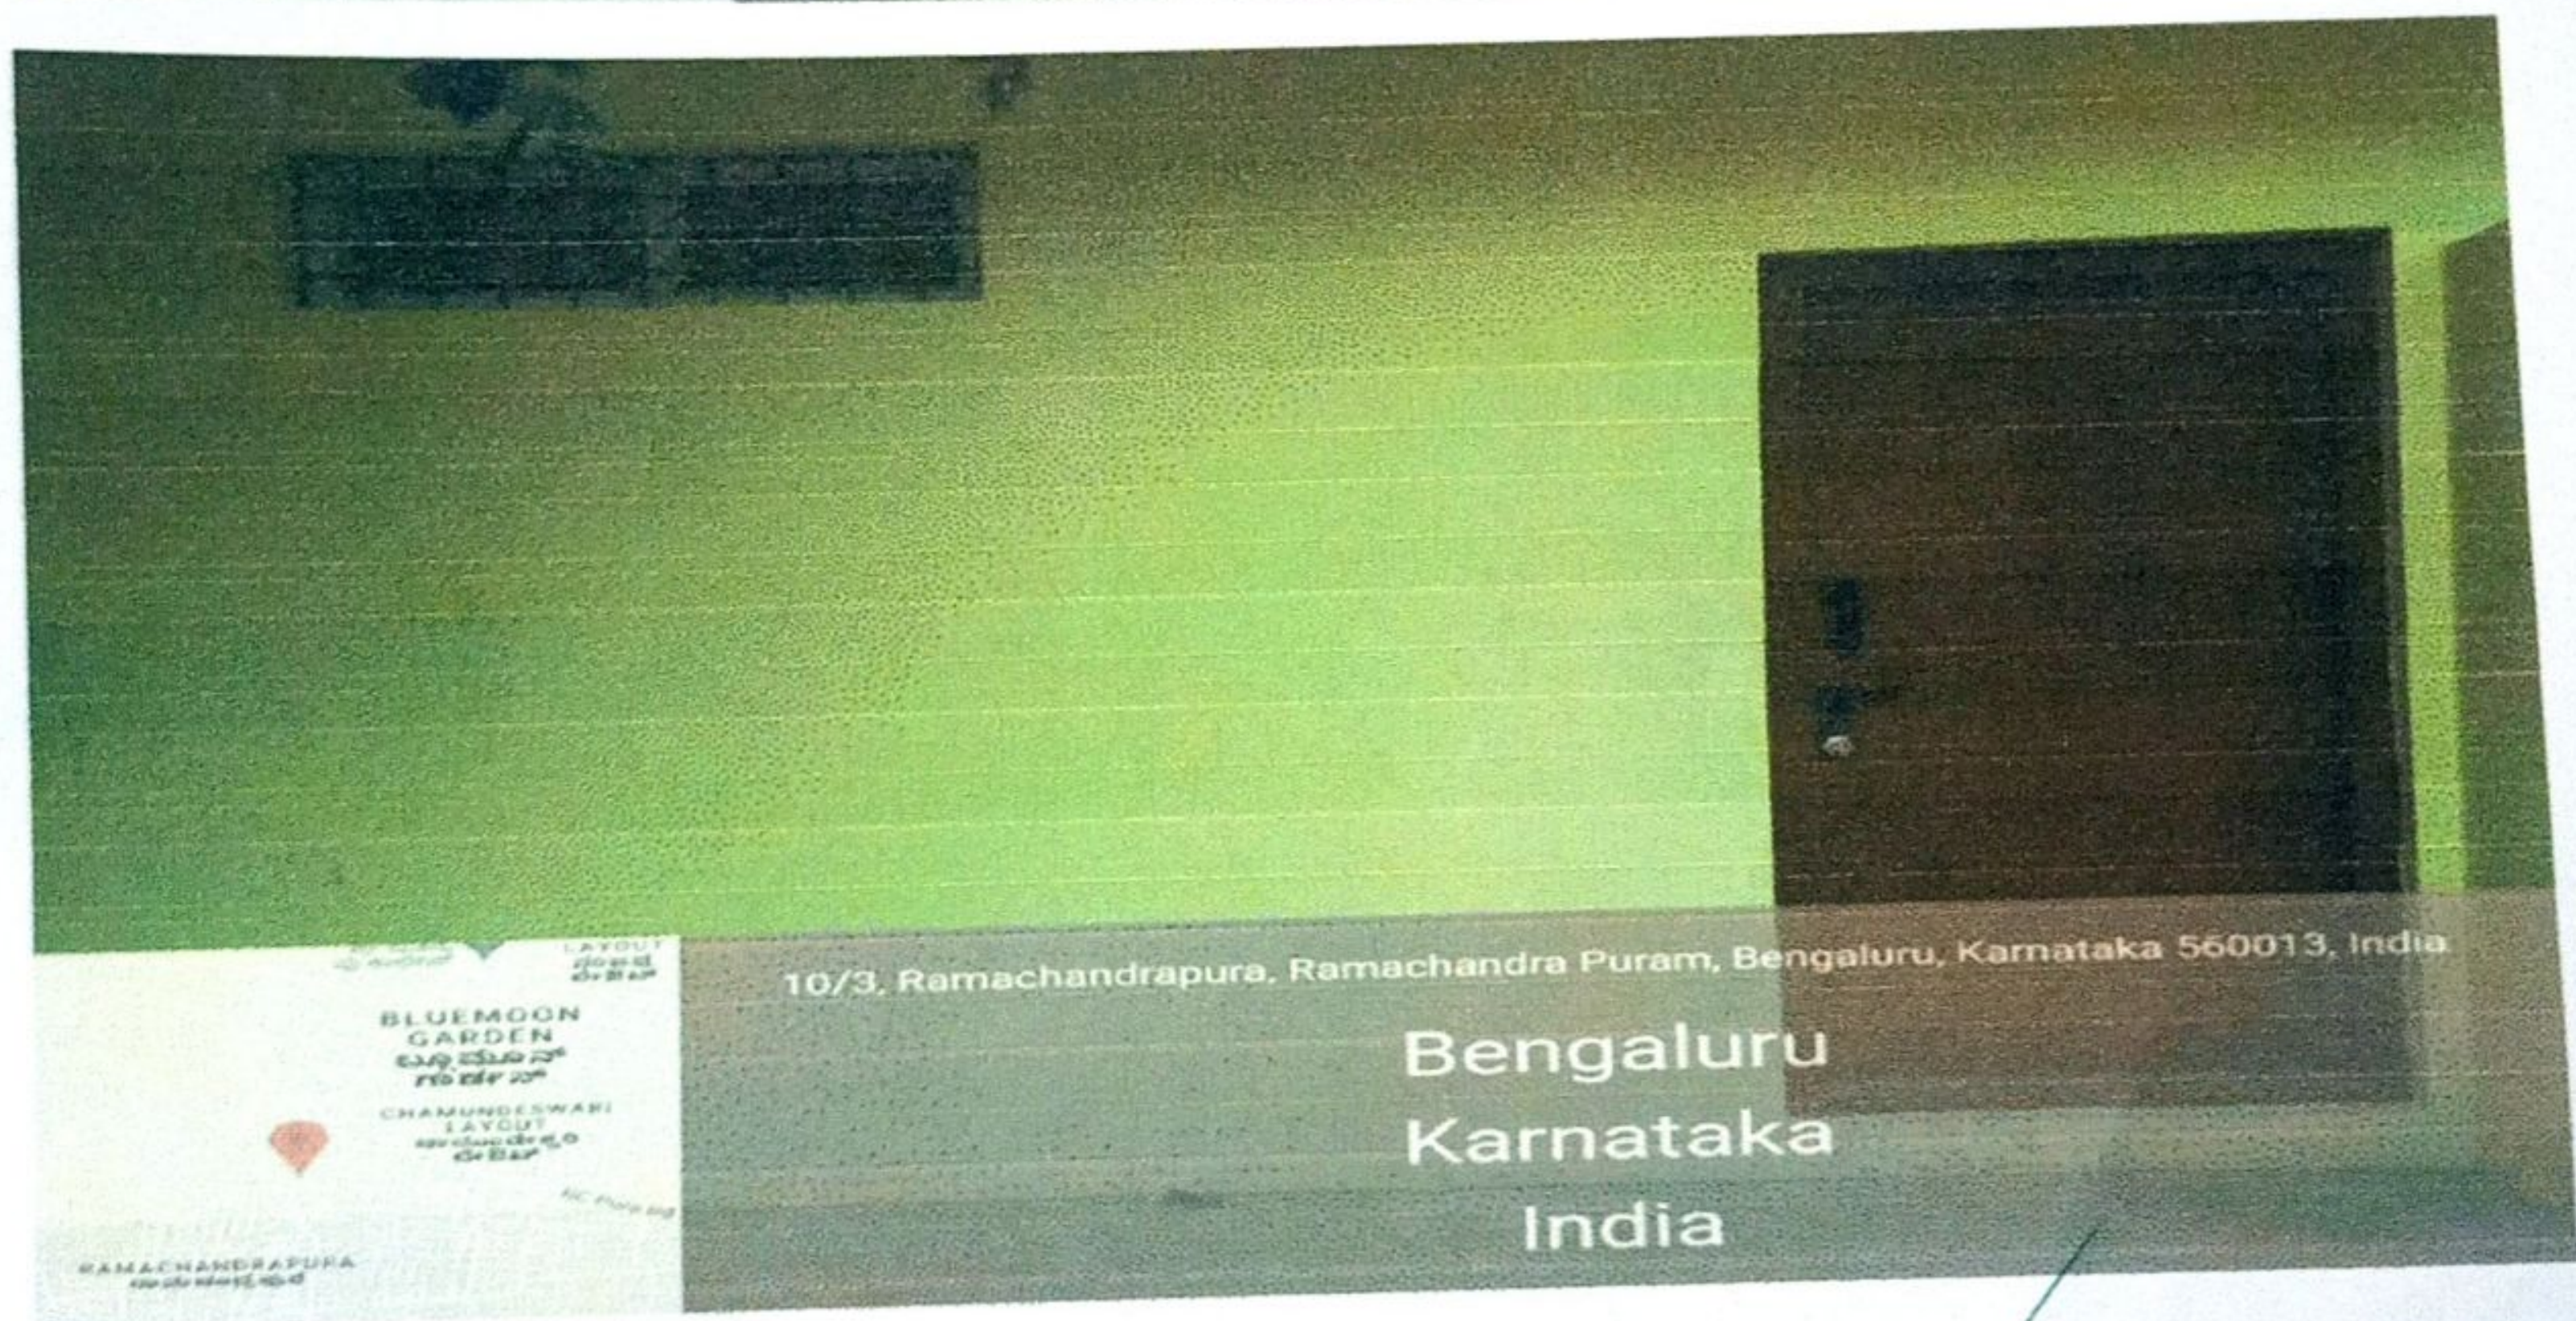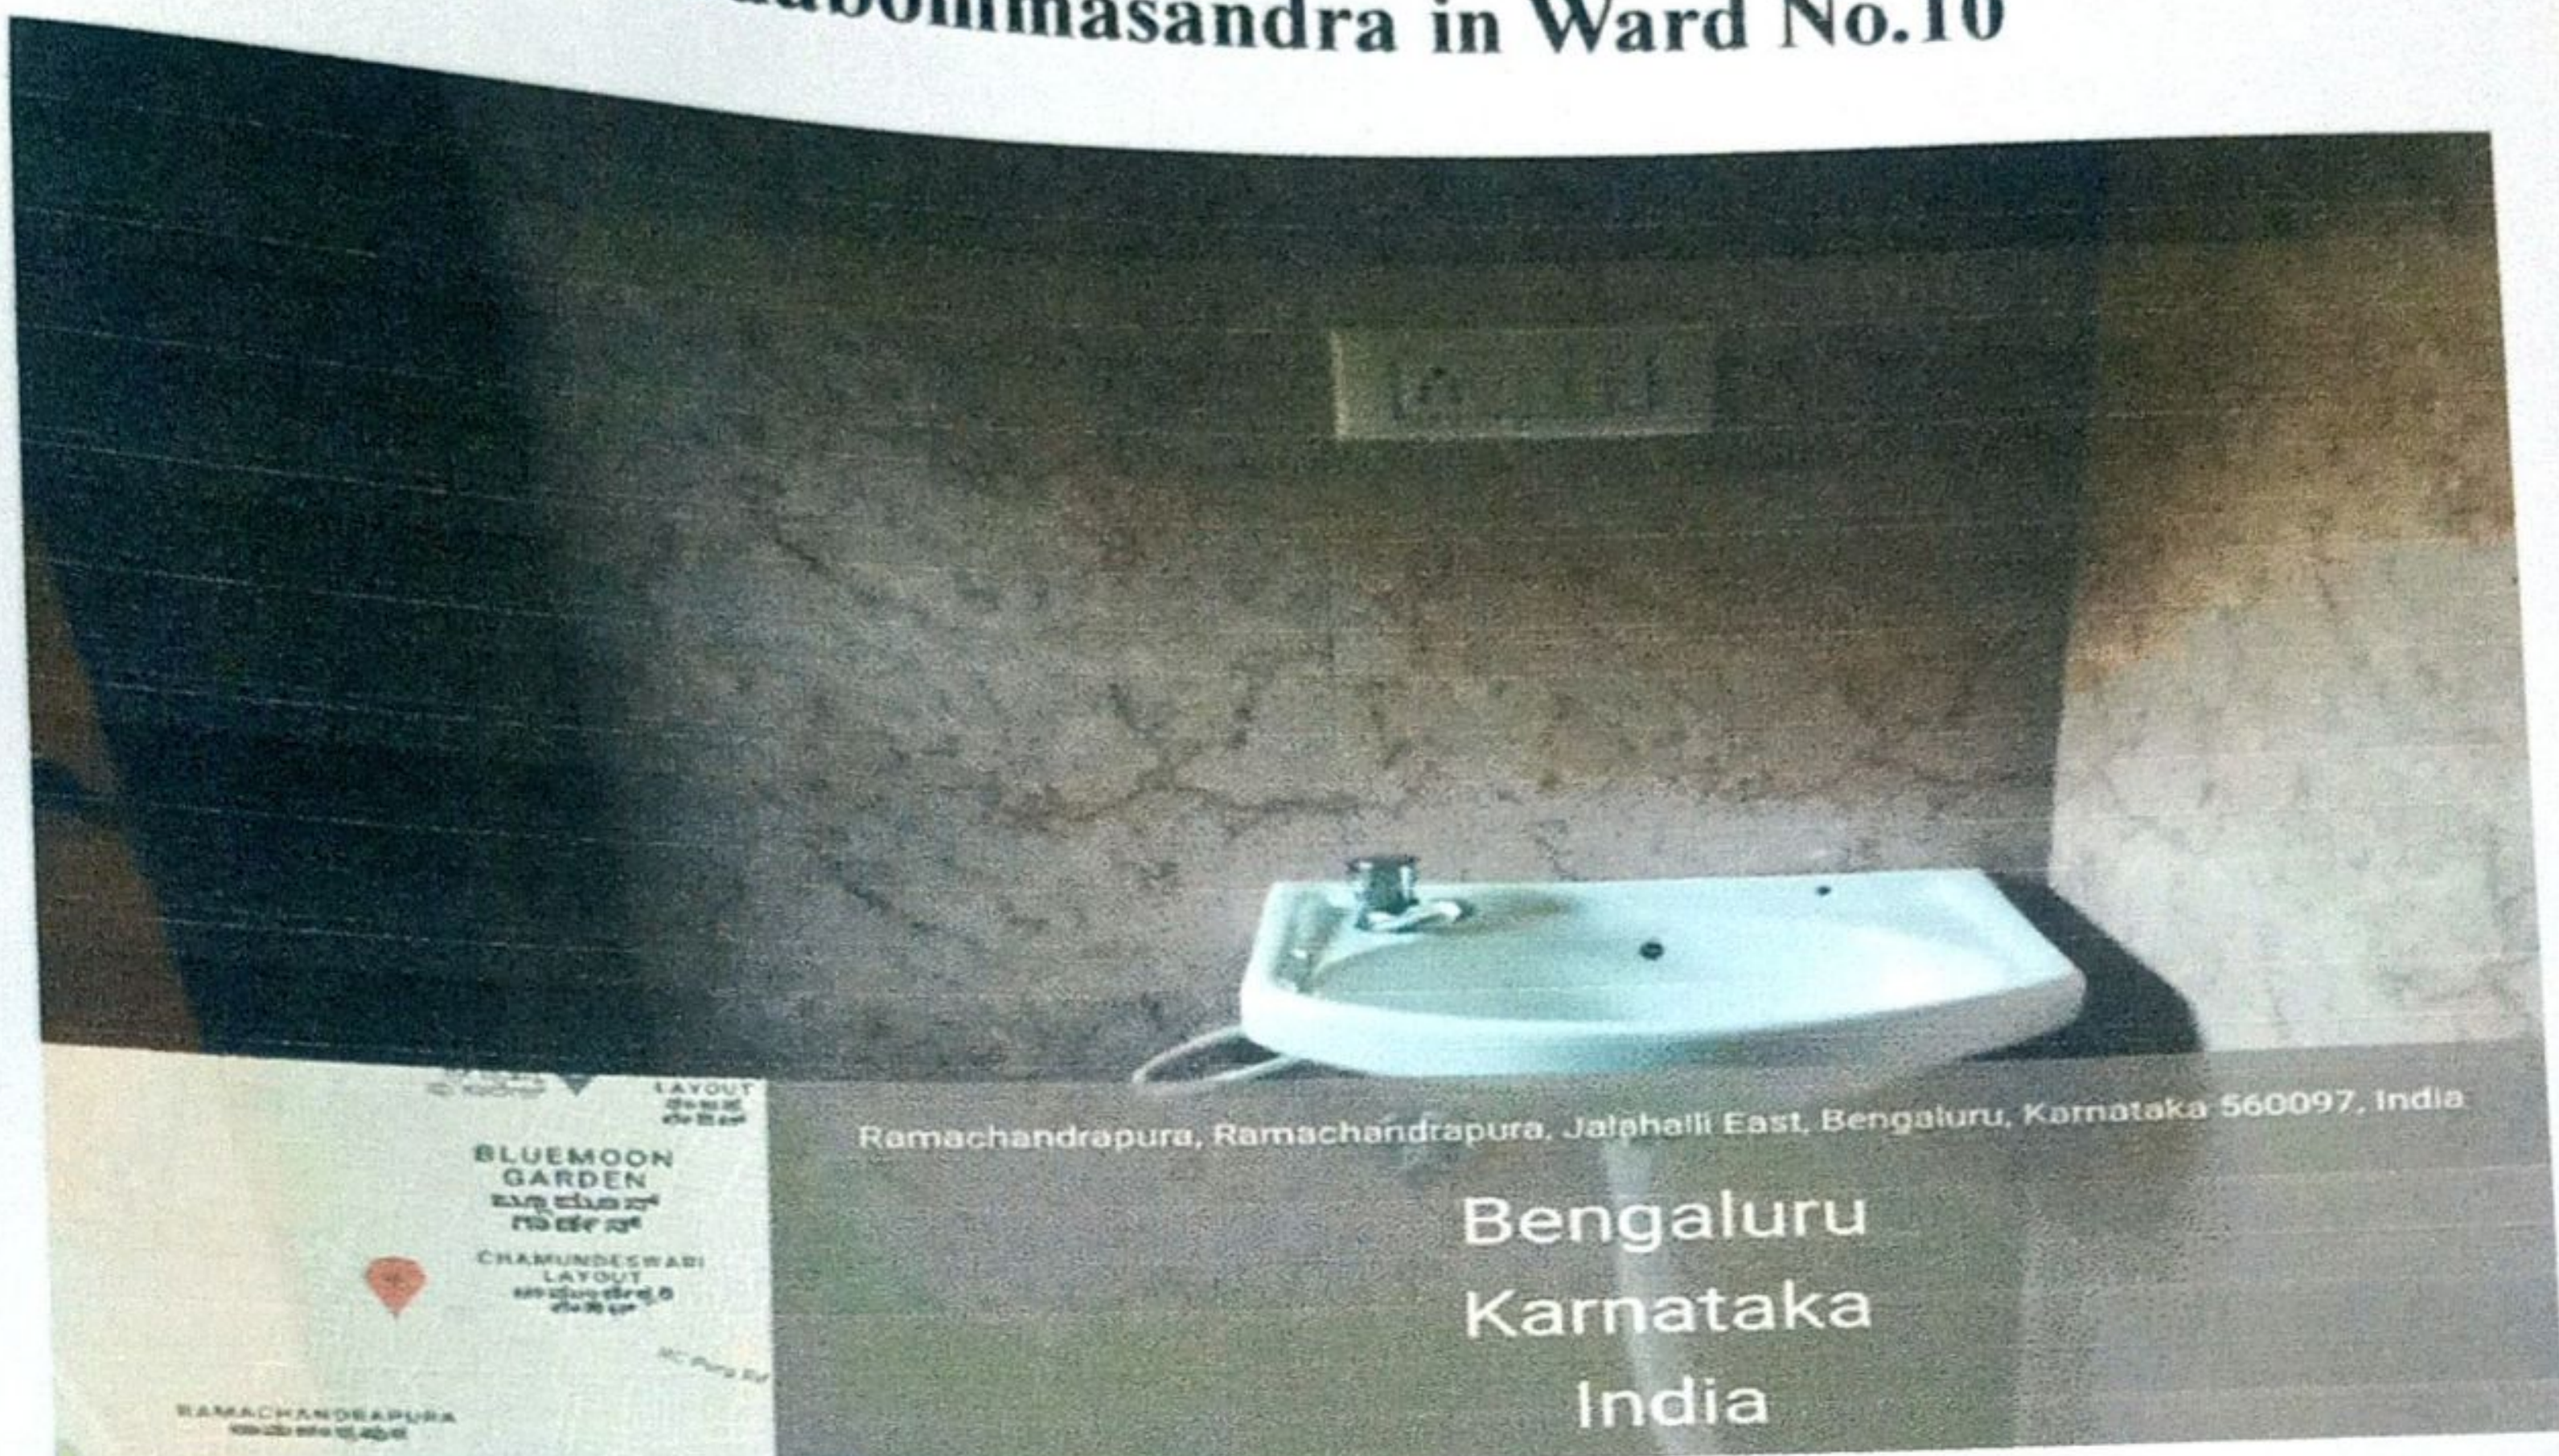

Signature

Signature

Asst. Executive Engineer
Project Division
Yelahanka Zone
BBMP, Bangalore - 02

WATER TESTING | GEO TECHNICAL | PROJECT MANAGEMENT | SURVEYING SERVICES